

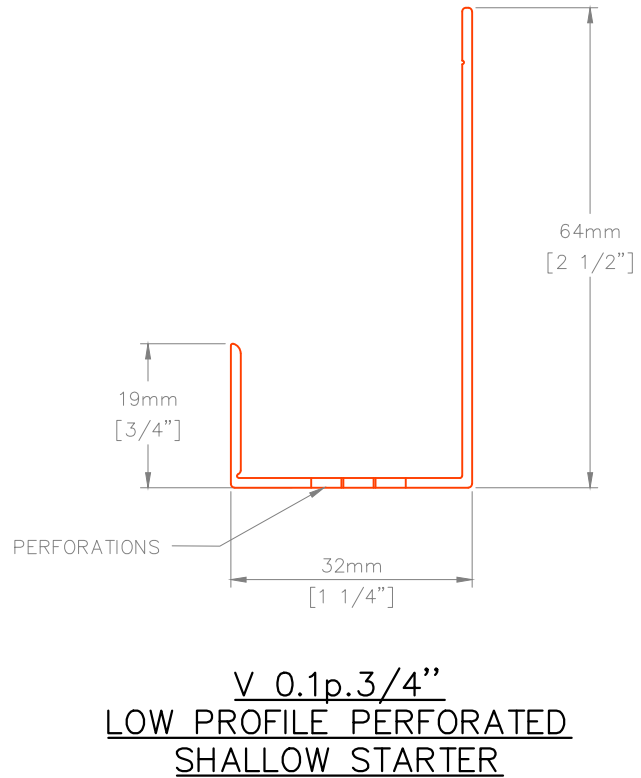
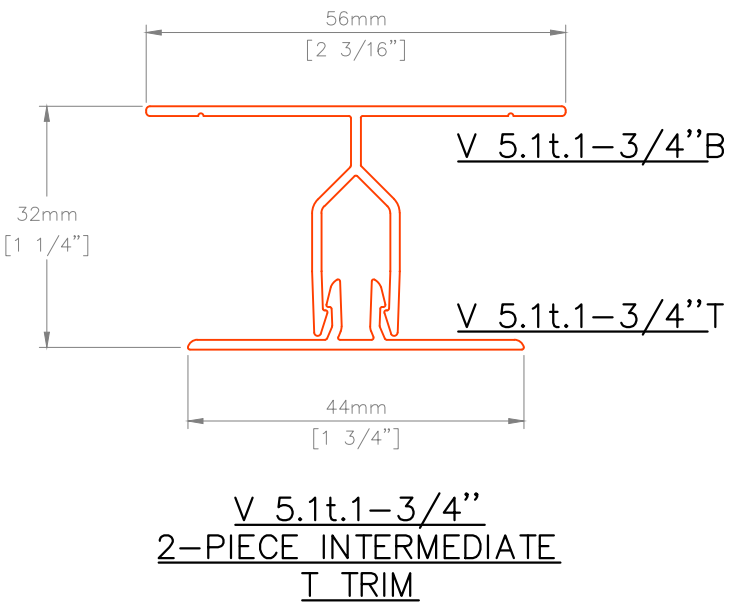
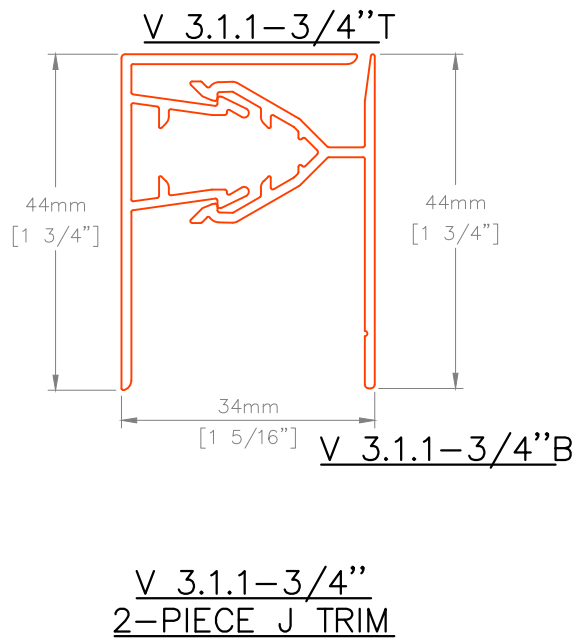
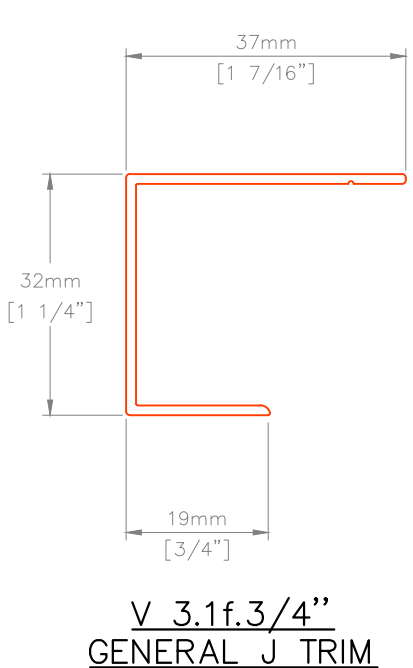
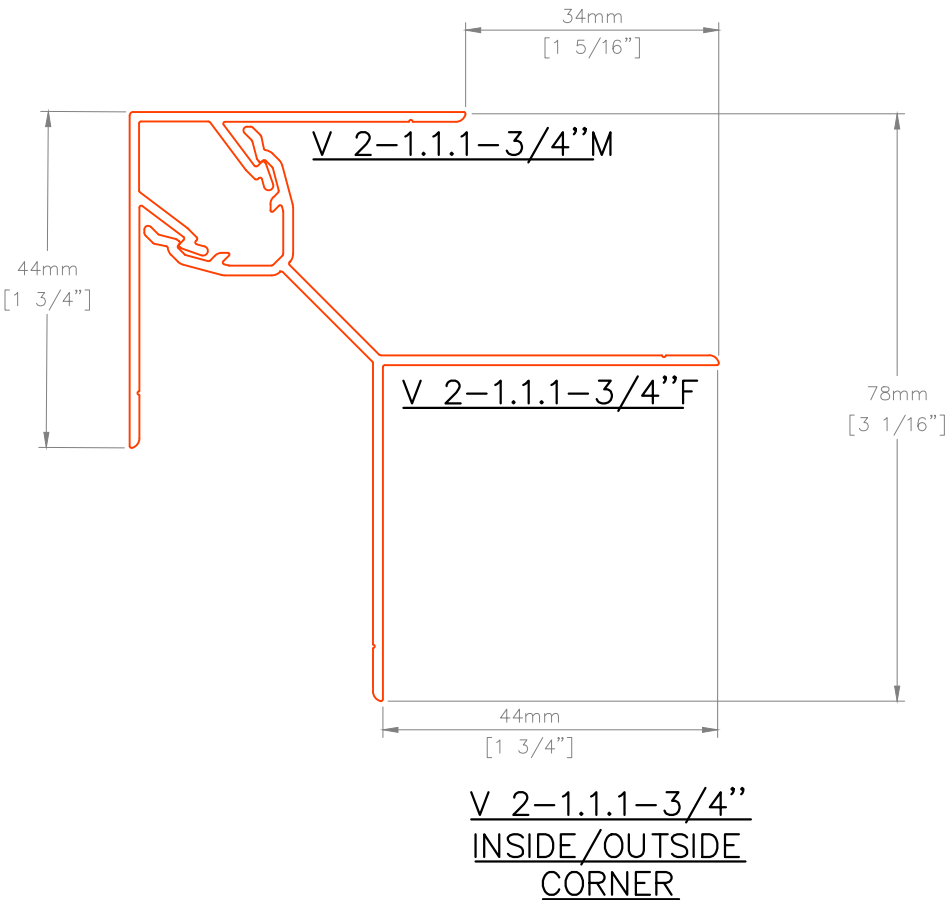


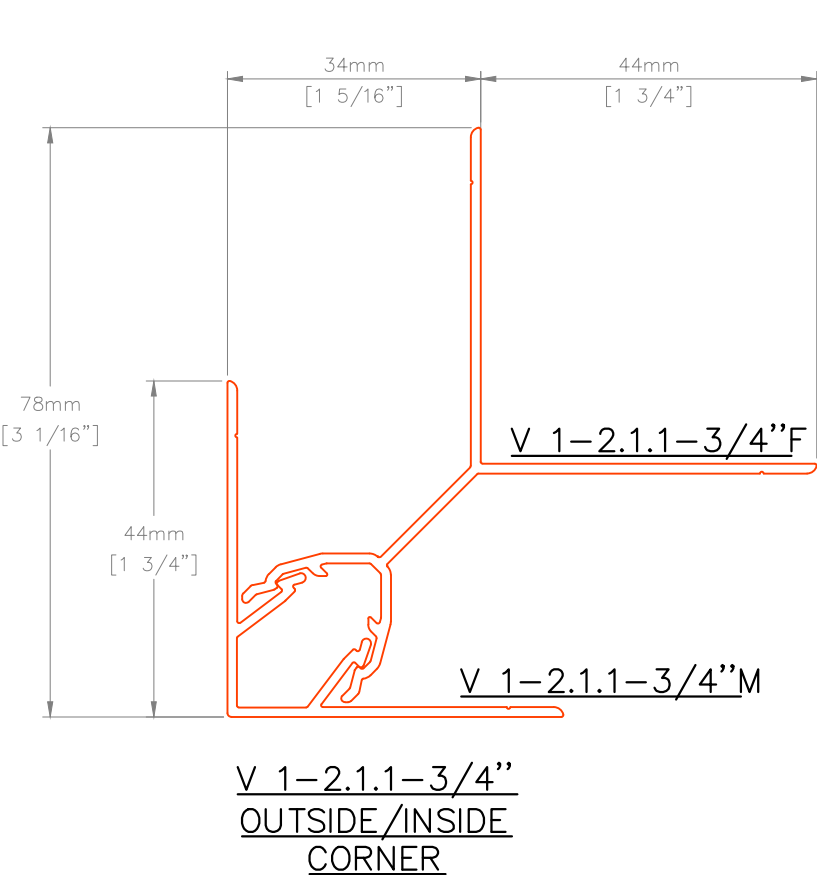


ALL TRIM APPROX. 1.30mm [.051"] ~16 ga

Copyright © 2024 EasyTrim Reveals®. All rights reserved.


	DESCRIPTION			
	PROFILE DETAILS 1of4			
	SCALE	NTS	DRAWING NUMBER	
	DATE	FEB2024	FP0.1	
		DRWN BY	HJ/DDG	

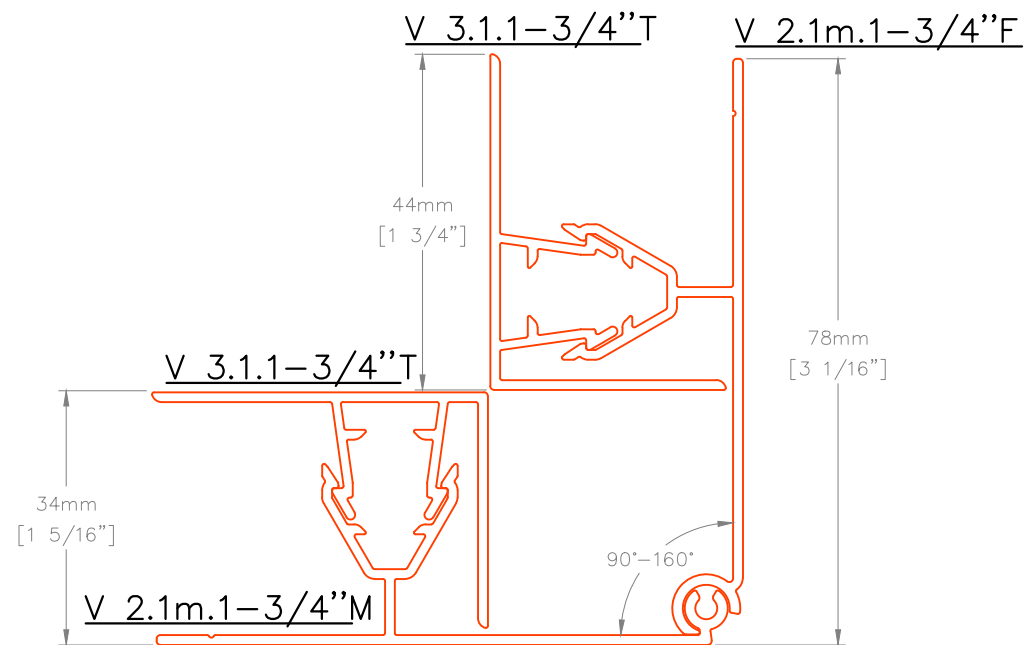


V 2.1m.1-3/4\"
MULTI-ANGLE INSIDE
CORNER

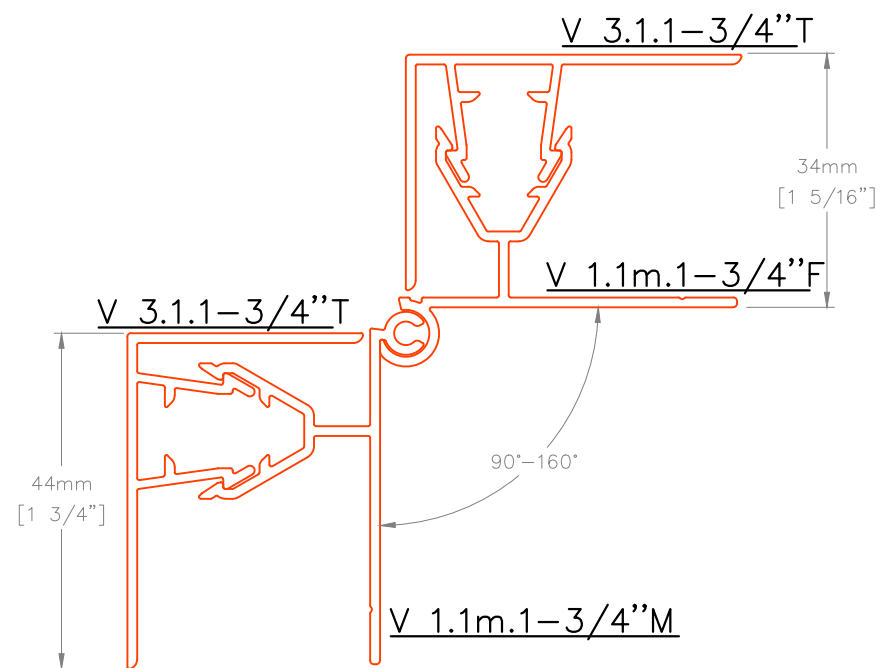


V 1.1m.1-3/4\"
MULTI-ANGLE OUTSIDE
CORNER

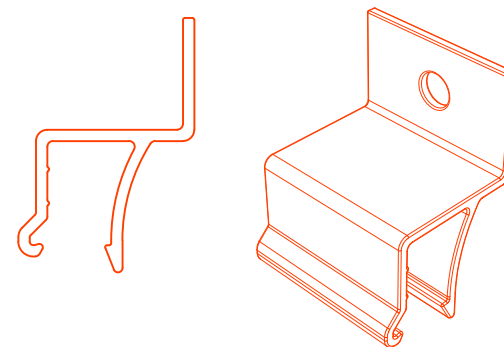

FP PLANK CLIP

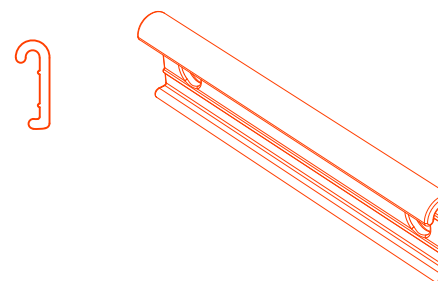

FP PLANK CONNECTOR

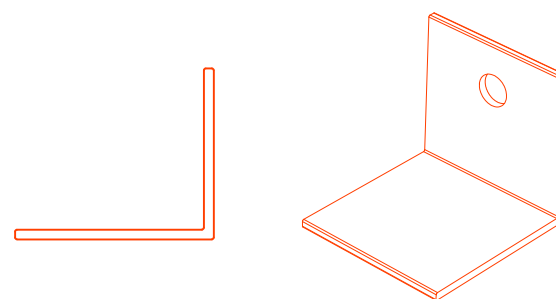

FP PLANK BACKER

ALL TRIM APPROX. 1.30mm [.051\"] ~16 ga


Copyright © 2024 EasyTrim Reveals®. All rights reserved.

ENGAGE
BUILDING PRODUCTS™


FastPlank™
Systems

PROFILE DETAILS 2of4


SCALE	NTS	DRAWING NUMBER
DATE	FEB2024	FP0.2
DRWN BY	HJ/DDG	

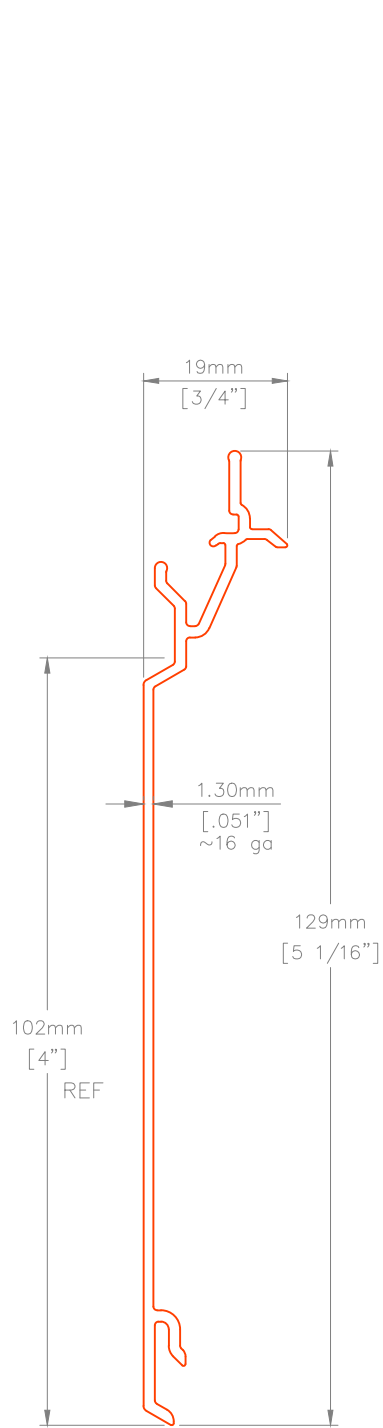

V 4.1.4"
V-NOTCH 4"
PLANK

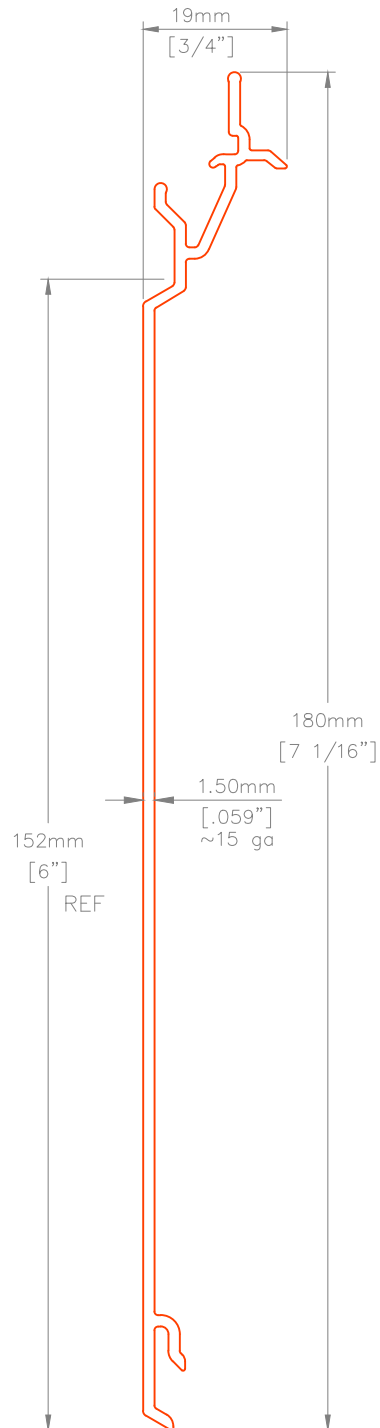


V 4.1.6"
V-NOTCH 6"
PLANK


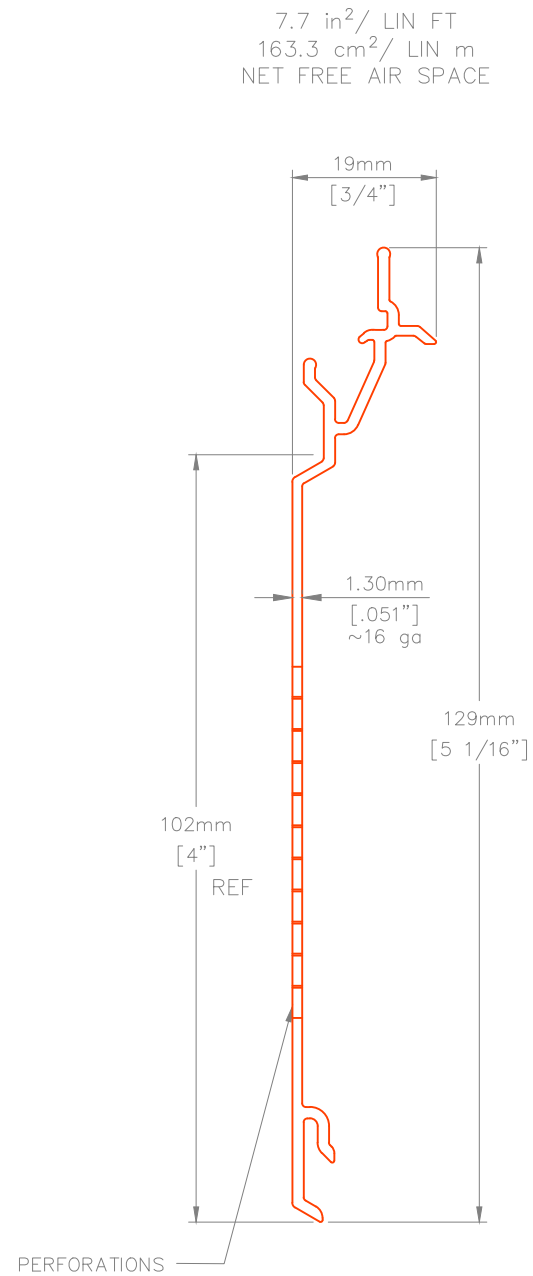


V 4.0ps.4"
4" PERFORATED
SOFFIT PLANK



ENGAGE BUILDING PRODUCTS®	DESCRIPTION			
	PROFILE DETAILS 3of4			
	SCALE	NTS	DRAWING NUMBER	
	DATE	FEB2024	FP0.3	
	DRWN BY	HJ/DDG		

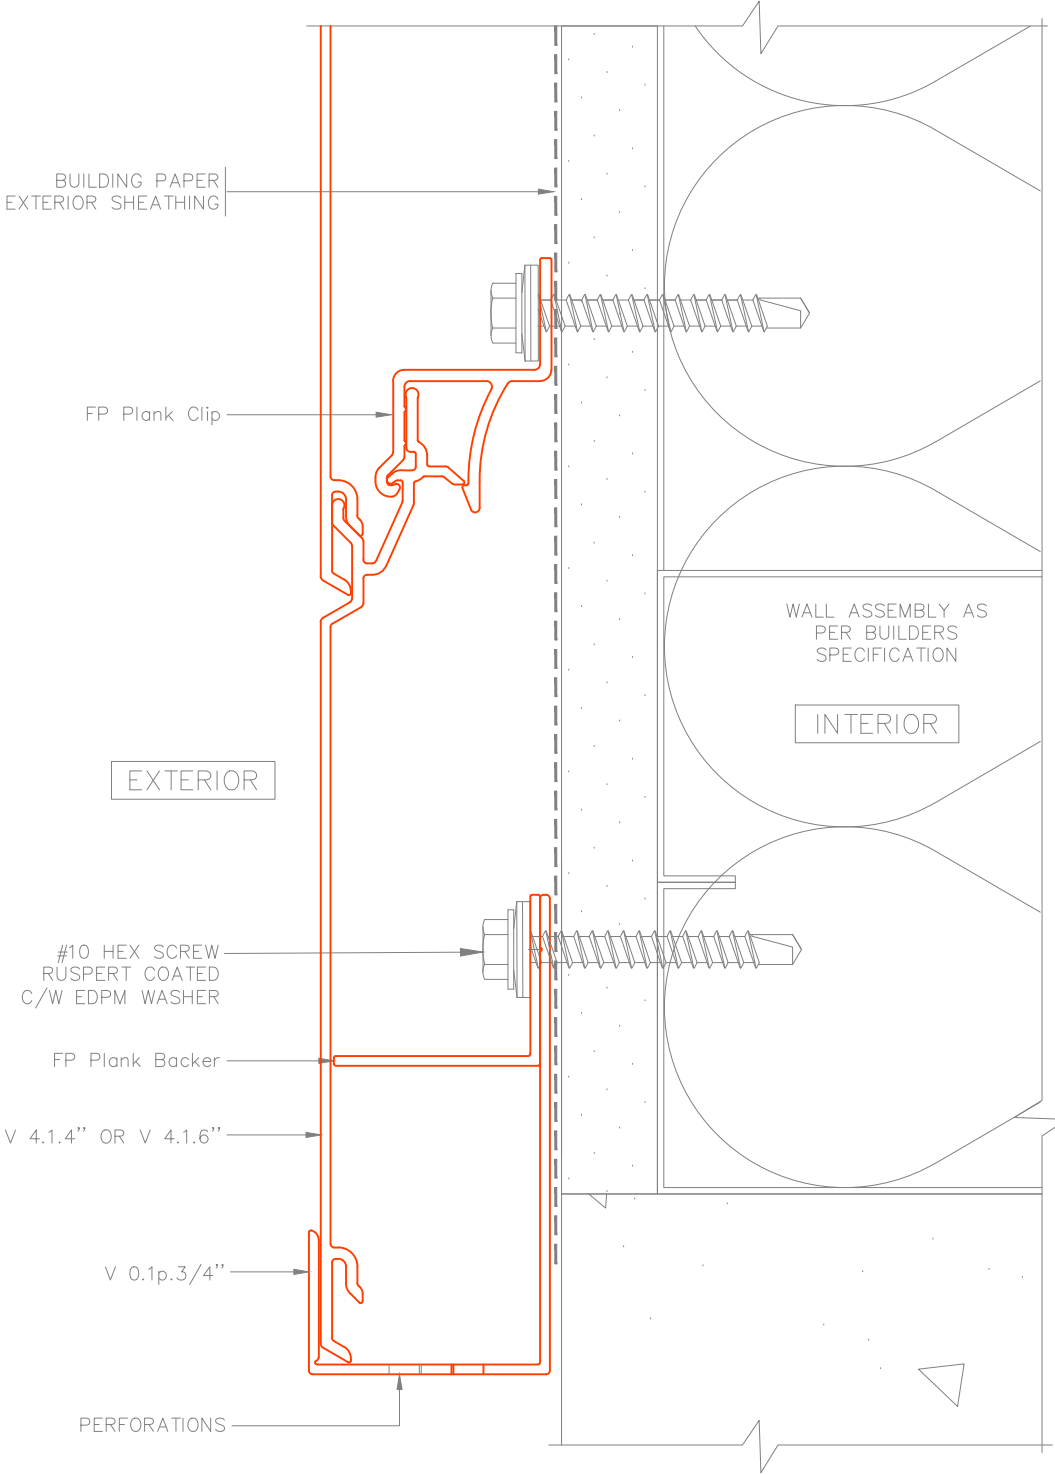

	DESCRIPTION				
	LOW PROFILE PERFORATED SHALLOW STARTER				
		SCALE	NTS	DRAWING NUMBER	
		DATE	FEB2024	FP1.1	
		DRWN BY	HJ/DDG		

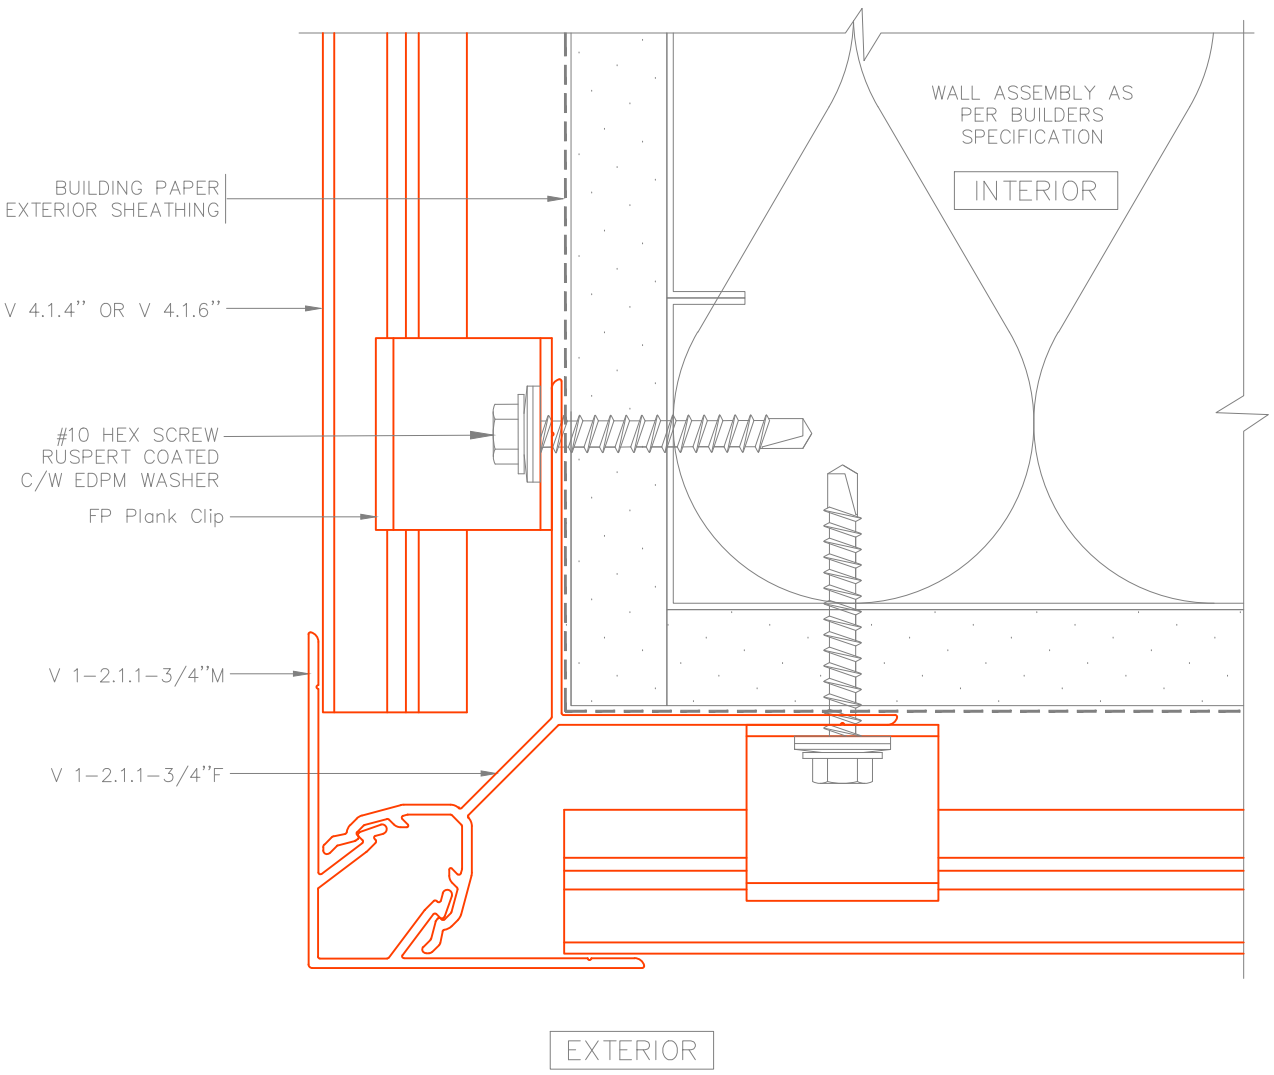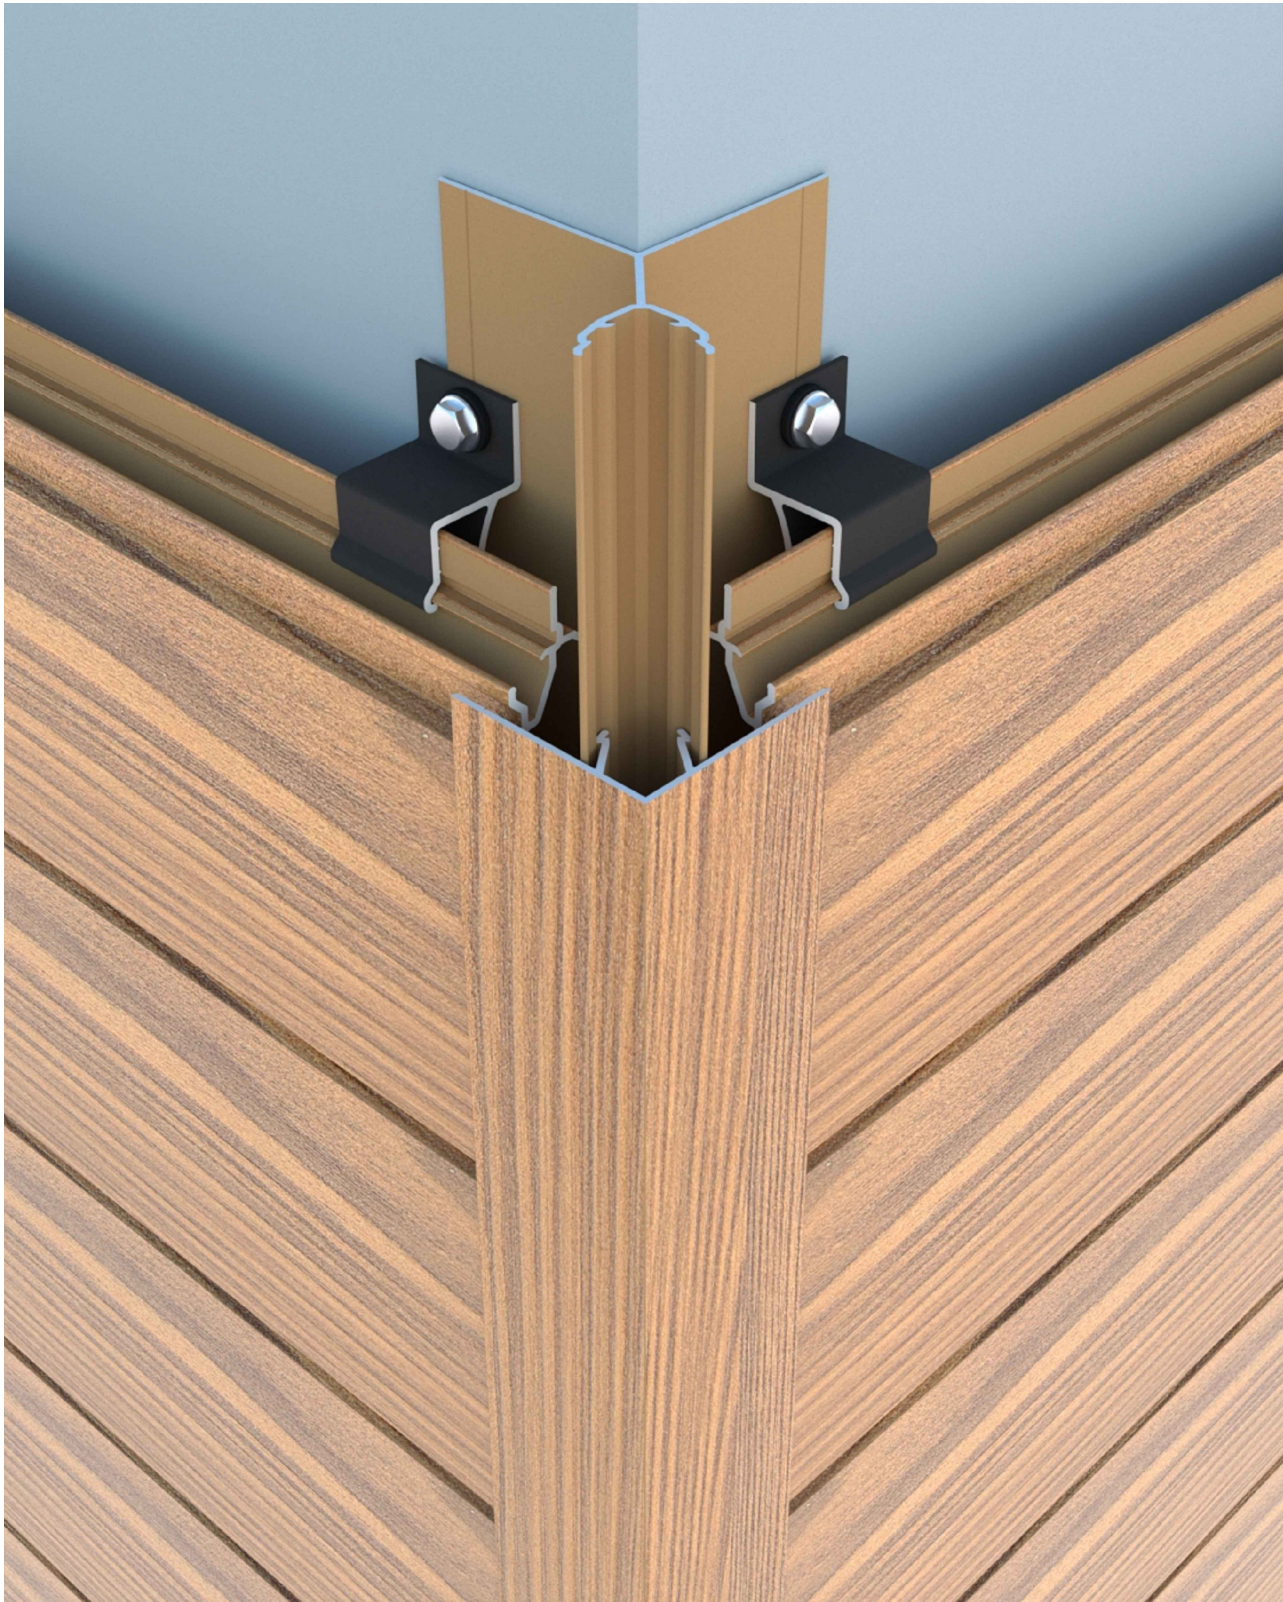


ENGAGE BUILDING PRODUCTS™	DESCRIPTION			
	OUTSIDE CORNER TRIM			
	SCALE	NTS	DRAWING NUMBER	
	DATE	FEB2024	FP1.2a	
	DRWN BY	HJ/DDG		

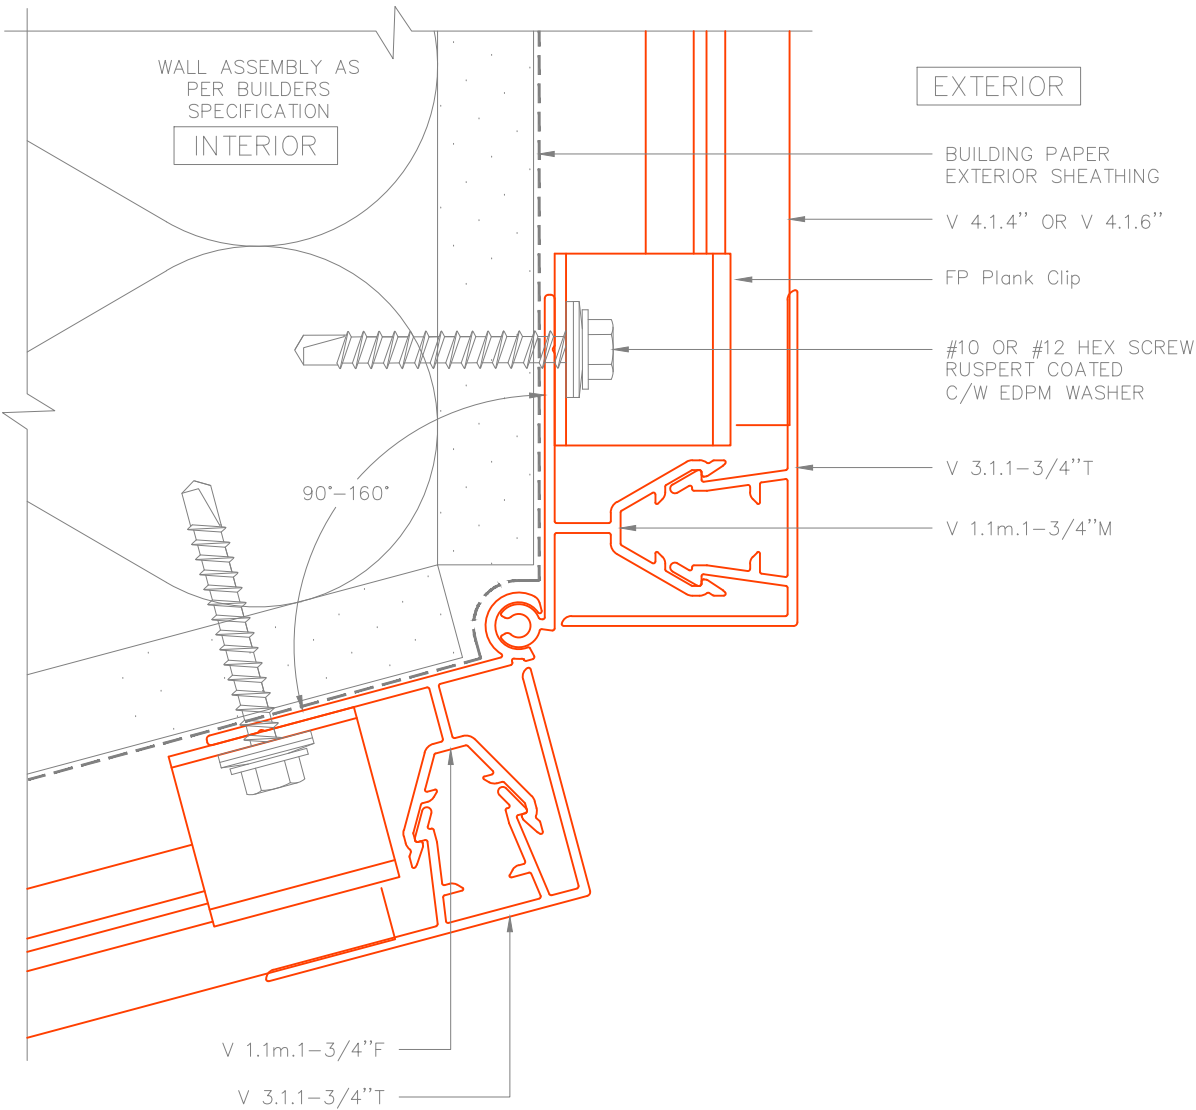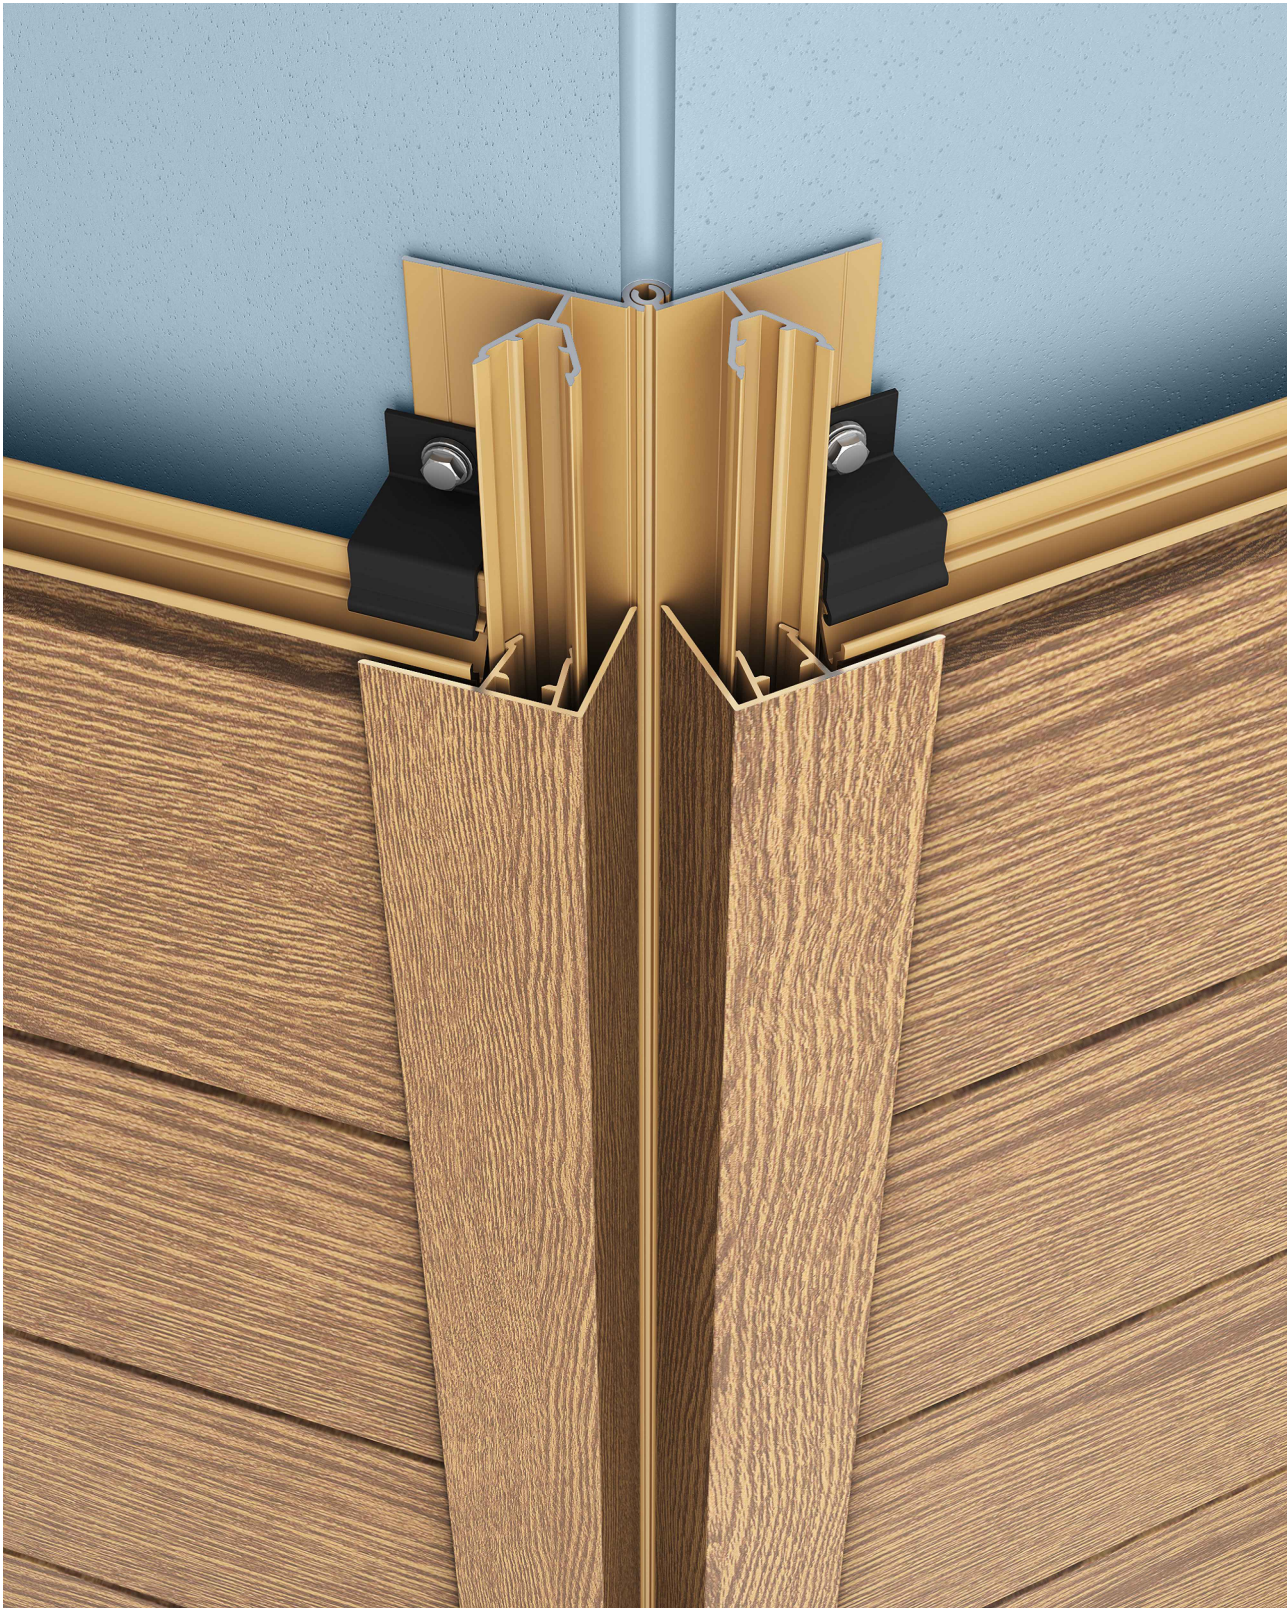


ENGAGE BUILDING PRODUCTS™	DESCRIPTION			
	MULTI-ANGLE OUTSIDE CORNER TRIM			
	SCALE	NTS	DRAWING NUMBER	
	DATE	DEC2024	FP1.2b	
	DRWN BY	DLR		




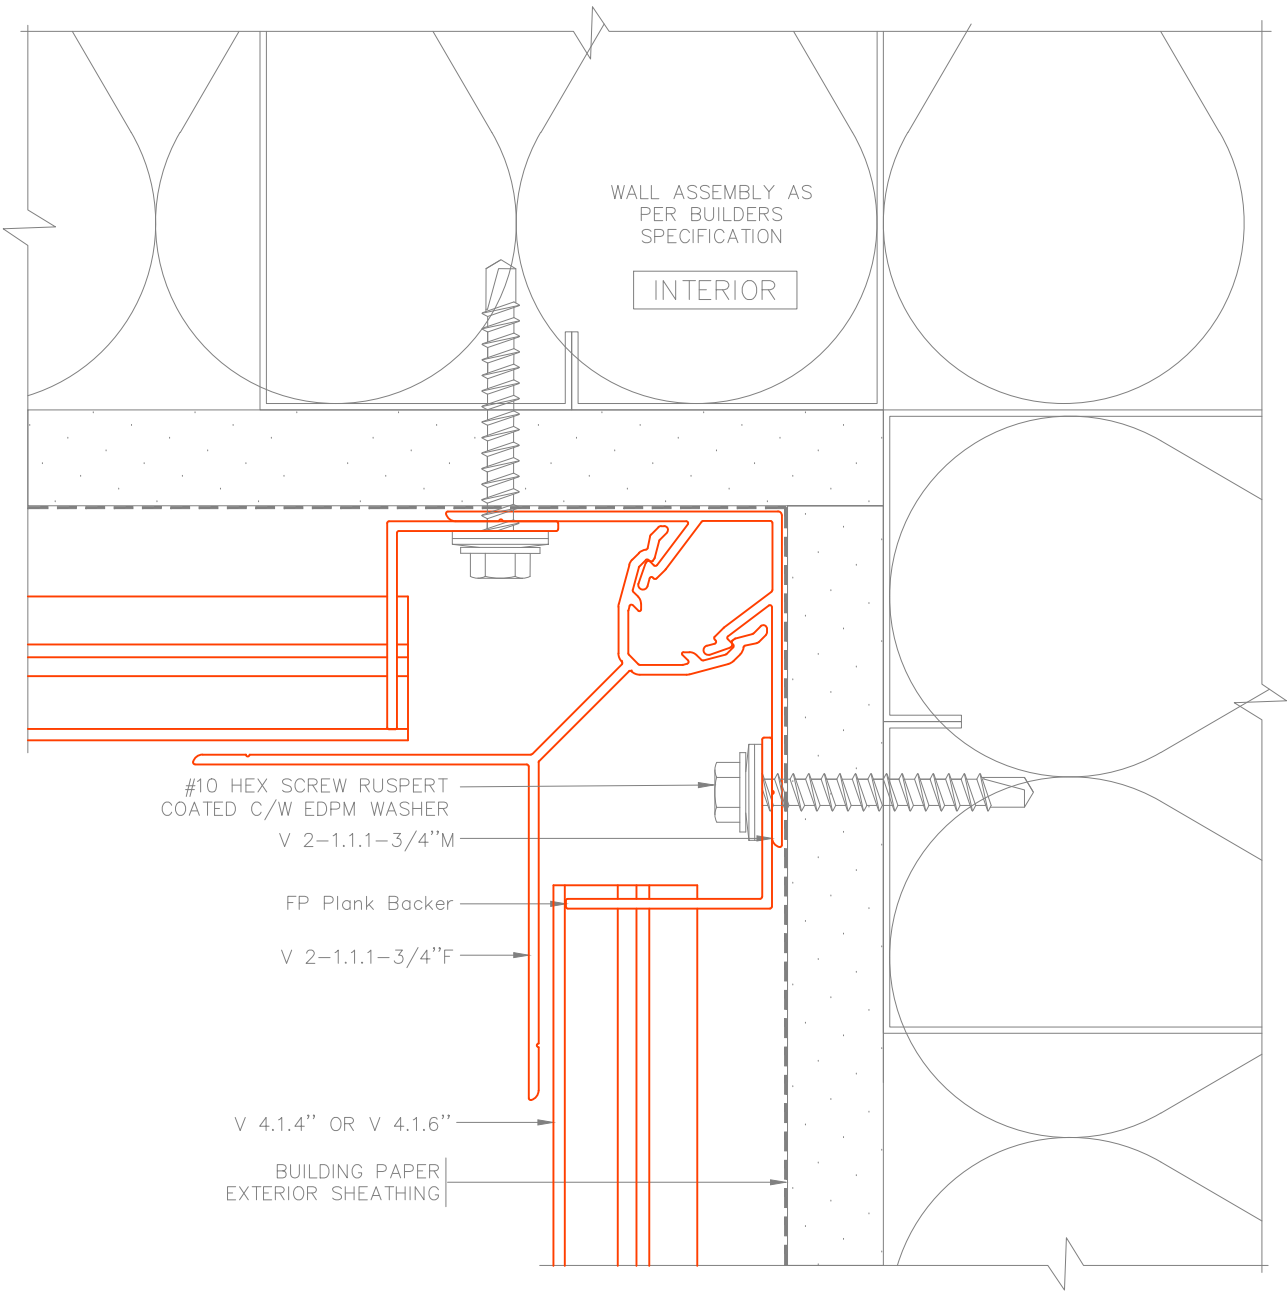


	DESCRIPTION			
	INSIDE CORNER TRIM			
	SCALE	NTS	DRAWING NUMBER	
	DATE	FEB2024	FP1.3a	
	DRWN BY	HJ/DDG		
				

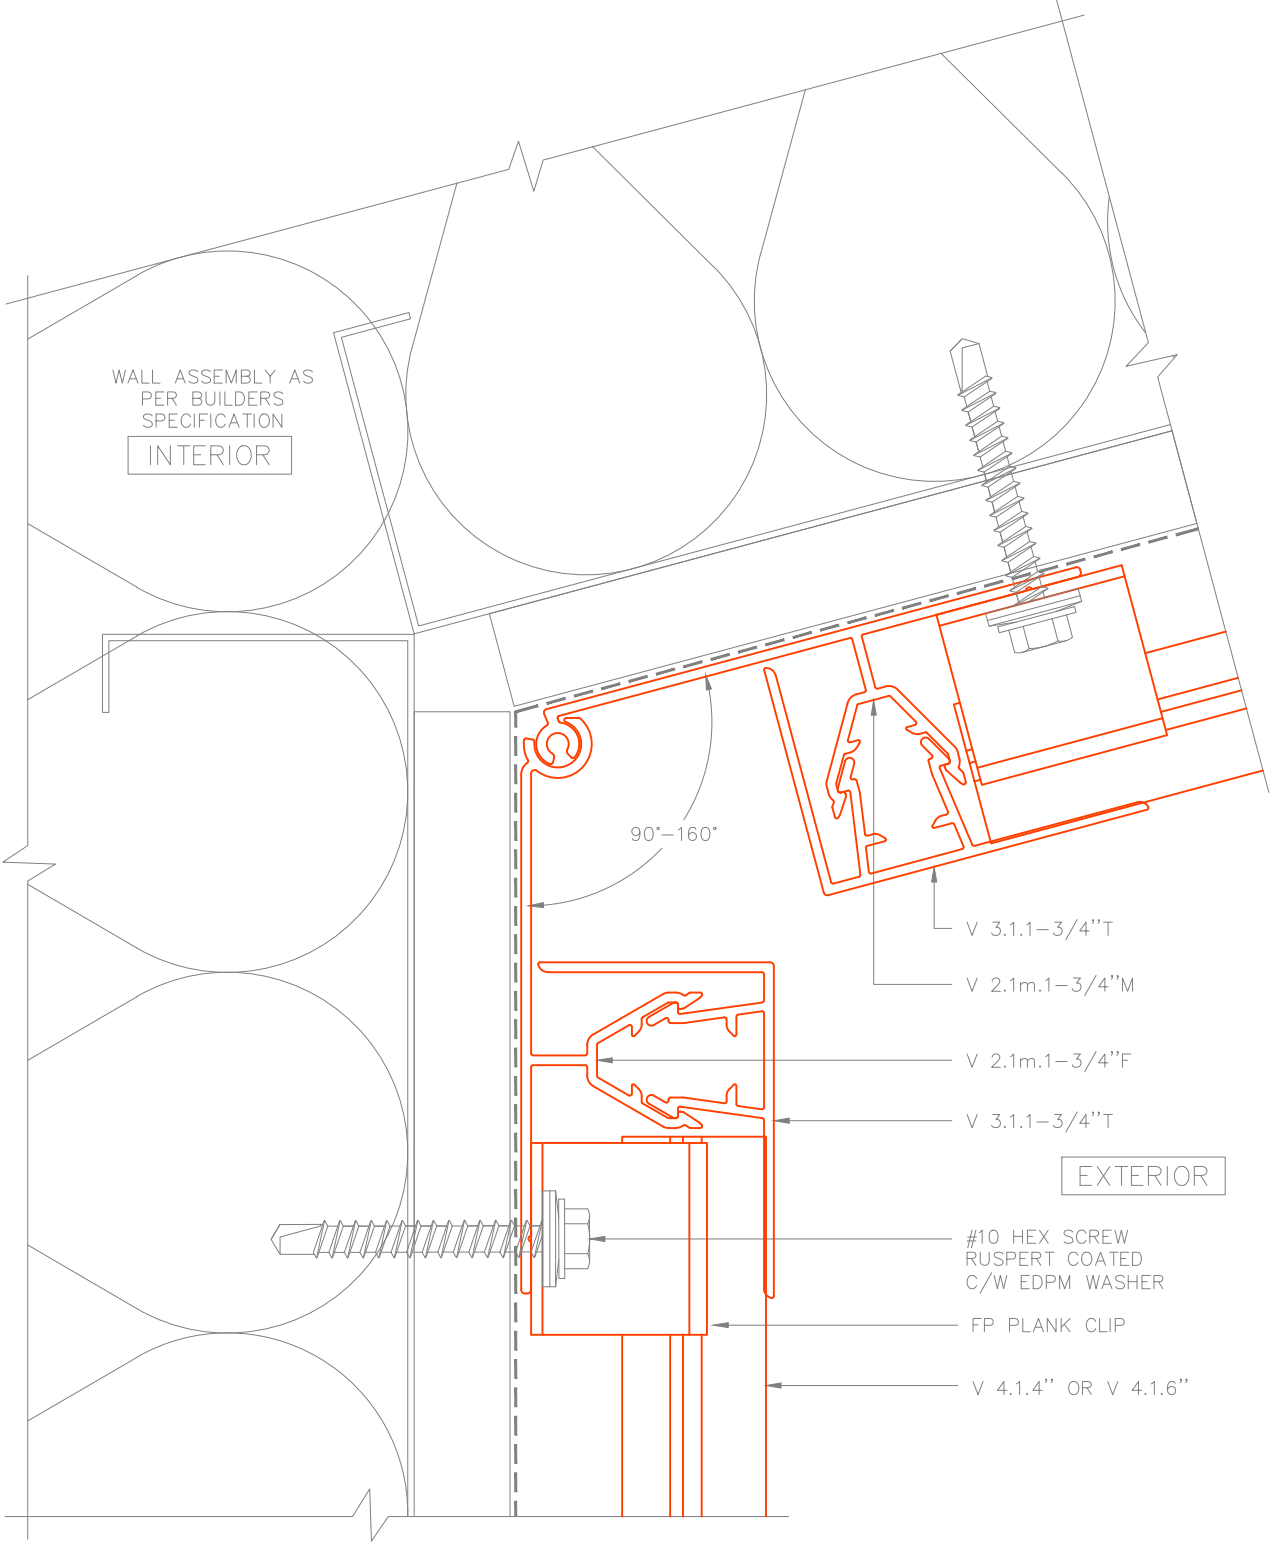

	DESCRIPTION			
	MULTI-ANGLE INSIDE CORNER TRIM			
		SCALE	NTS	DRAWING NUMBER
		DATE	DEC2024	FP1.3b
DRWN BY		DLR		

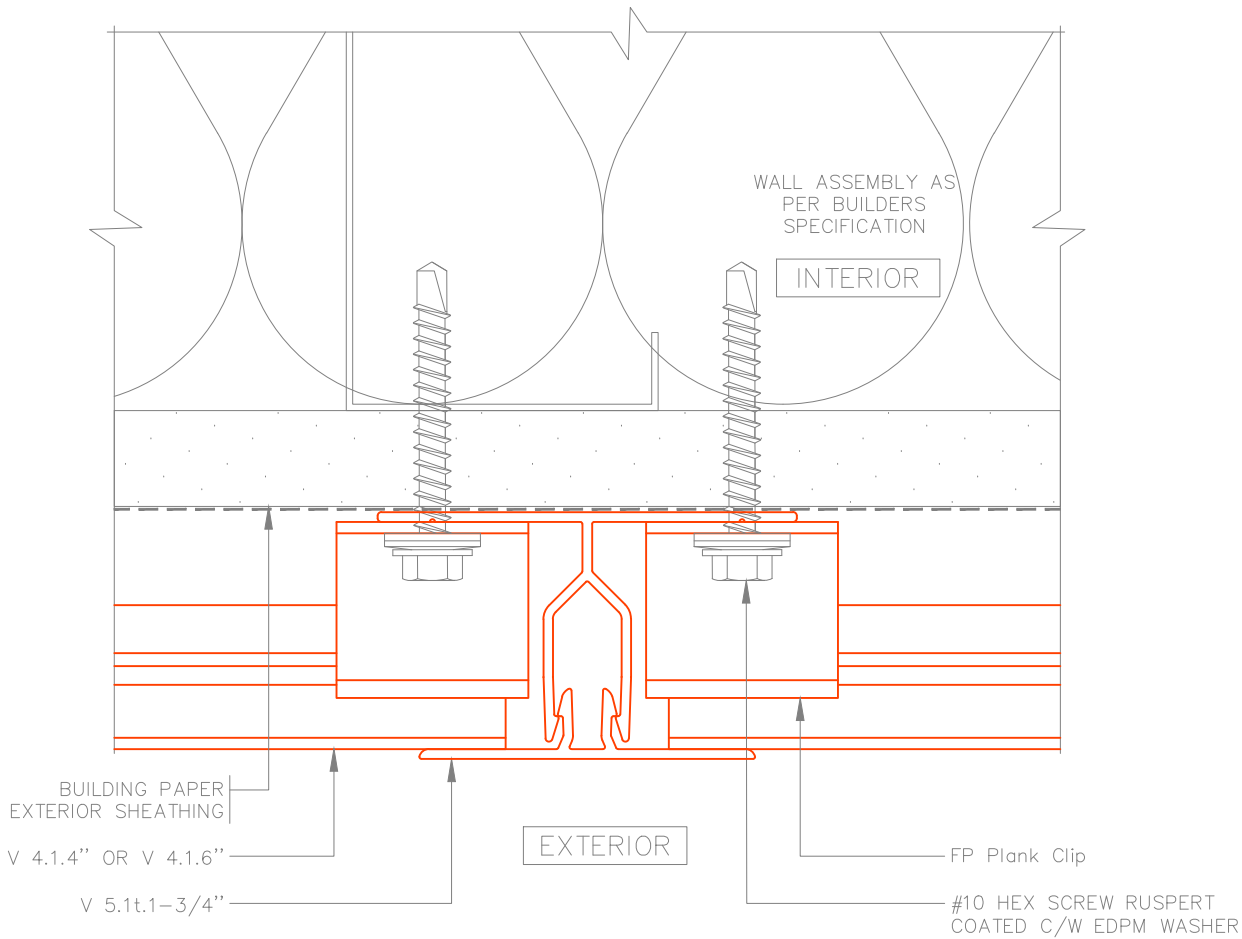


ENGAGE BUILDING PRODUCTS™	DESCRIPTION			
	2-PIECE INTERMEDIATE T TRIM			
	SCALE	NTS	DRAWING NUMBER	
	DATE	FEB2024	FP1.4	
	DRWN BY	HJ/DDG		


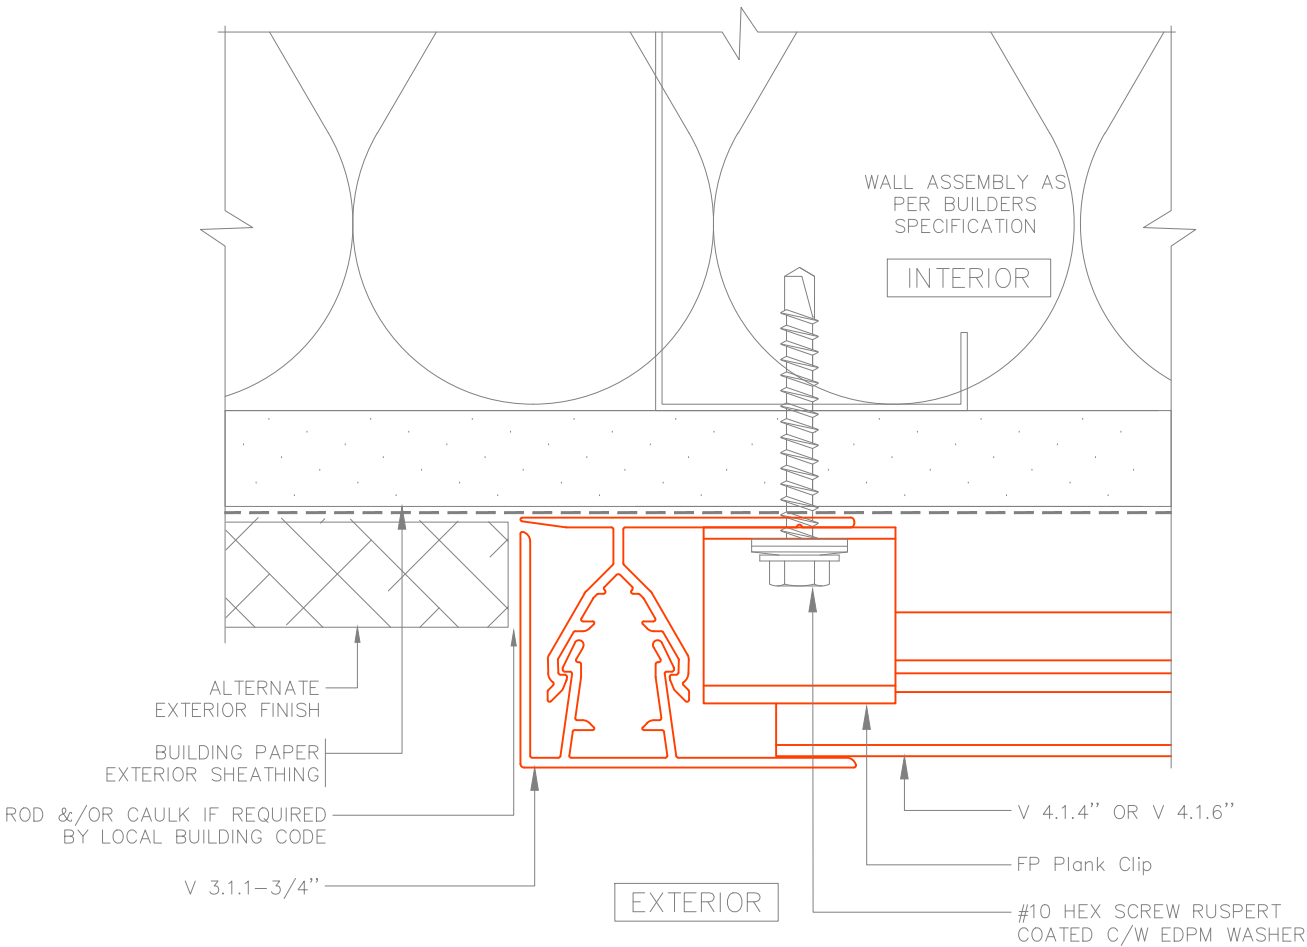


	DESCRIPTION			
	2-PIECE J TRIM VERTICAL TERMINATION			
	SCALE	NTS	DRAWING NUMBER	
	DATE	FEB2024	FP1.5a	
	DRWN BY	HJ/DDG		



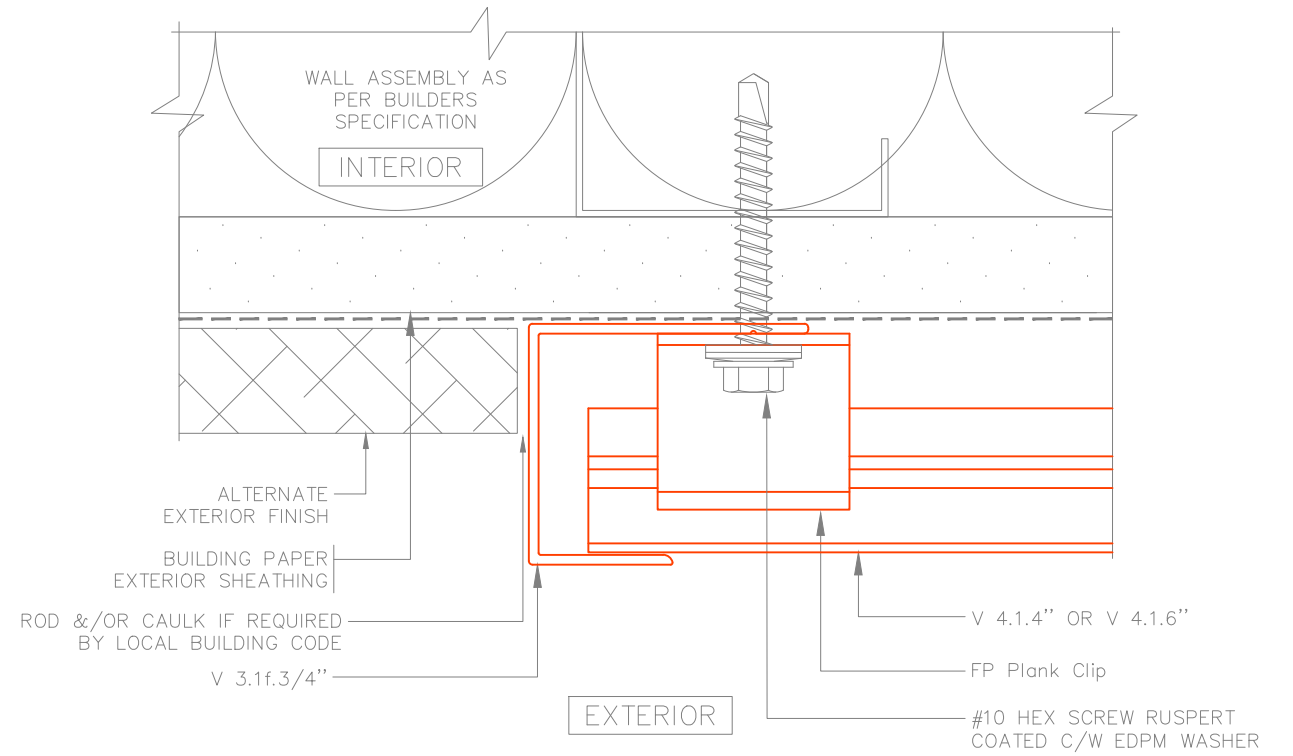


	DESCRIPTION			
	GENERAL J TRIM VERTICAL TERMINATION			
		SCALE	NTS	DRAWING NUMBER
		DATE	FEB2024	FP1.5b
	DRWN BY	HJ/DDG		

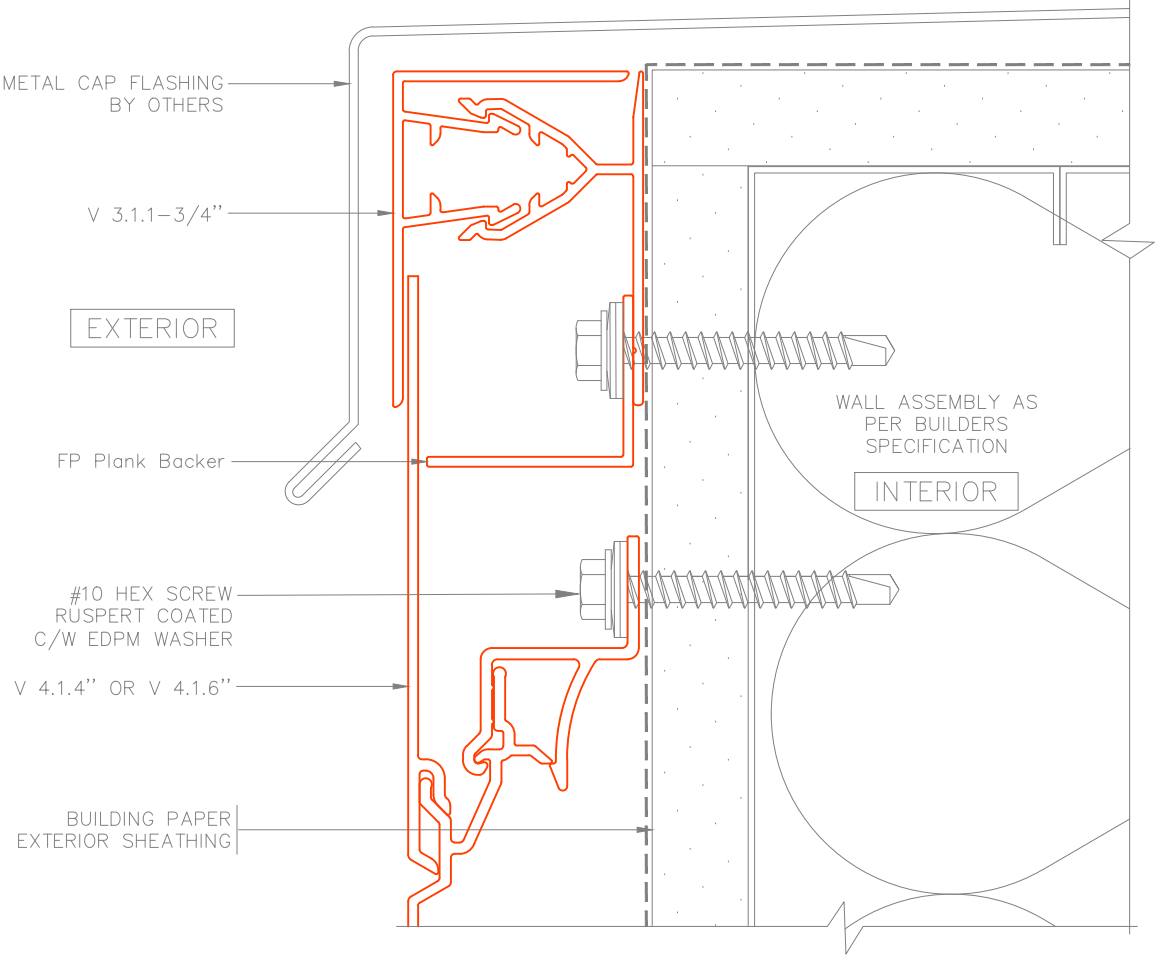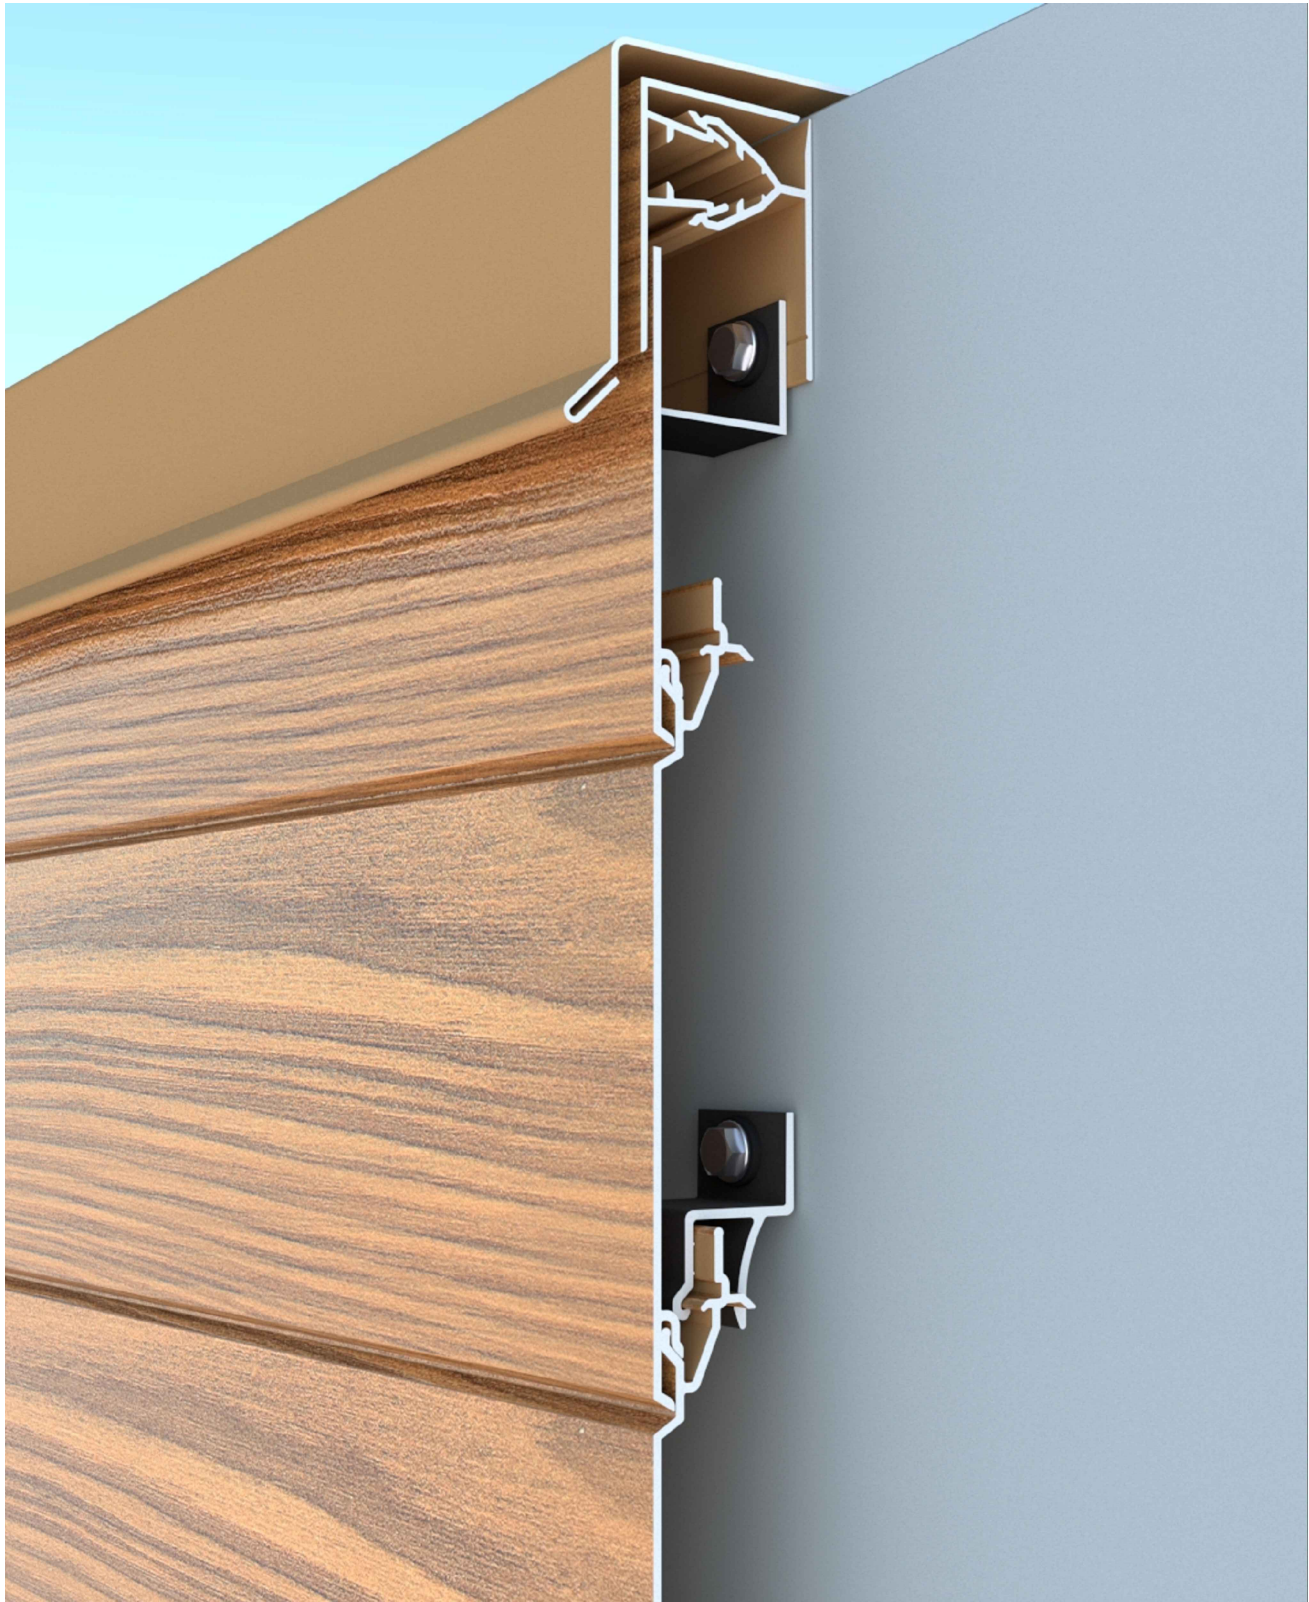


ENGAGE BUILDING PRODUCTS™	DESCRIPTION			
	2-PIECE J TRIM PARAPET			
	SCALE	NTS	DRAWING NUMBER	
	DATE	FEB2024	FP1.6a	
	DRWN BY	HJ/DDG		




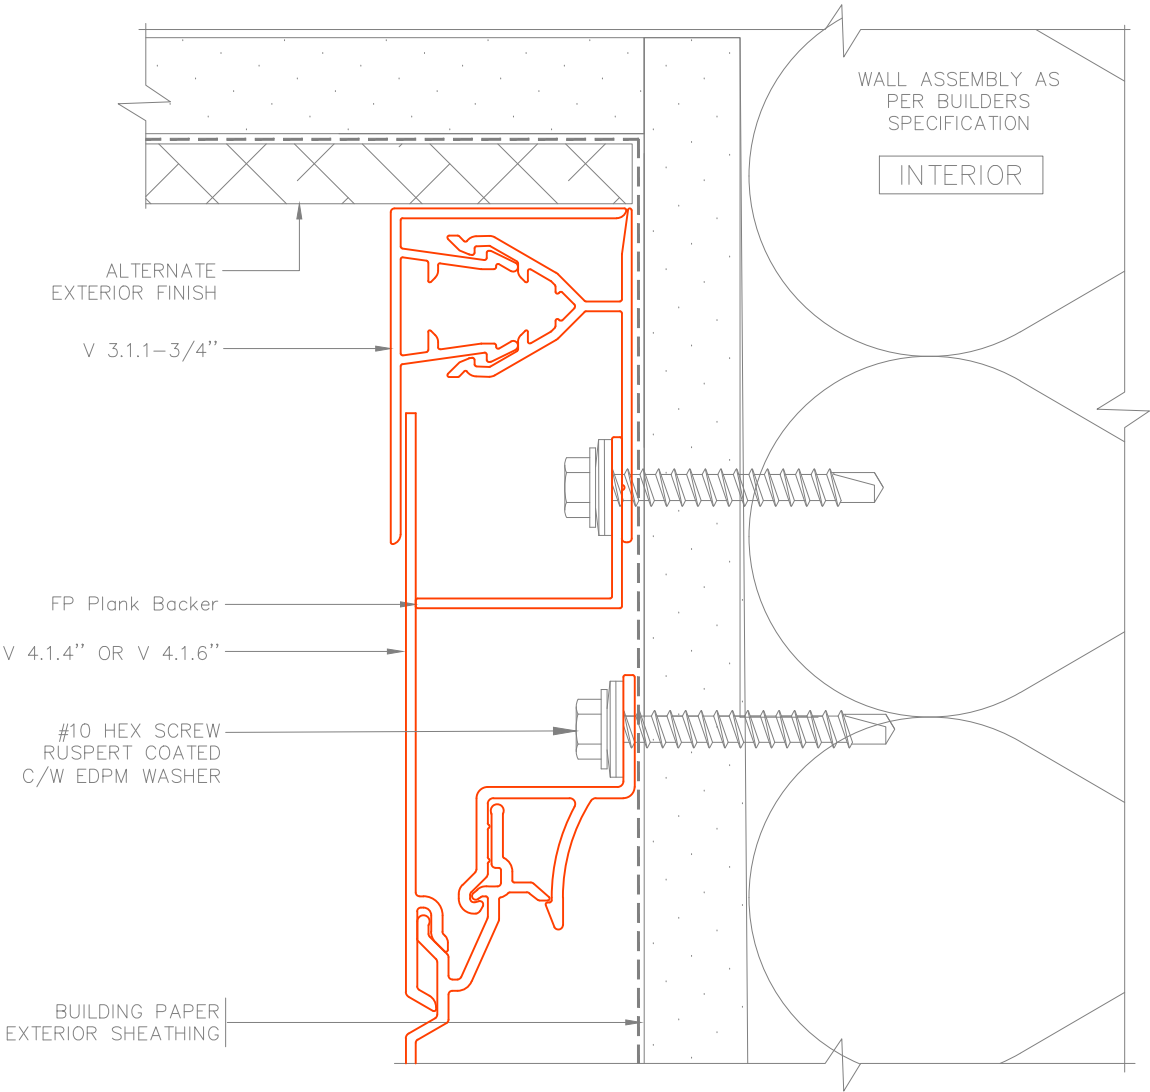



	DESCRIPTION				
	2-PIECE J TRIM SOFFIT TERMINATION				
		SCALE	NTS	DRAWING NUMBER	
		DATE	FEB2024	FP1.6b	
		DRWN BY	HJ/DDG		

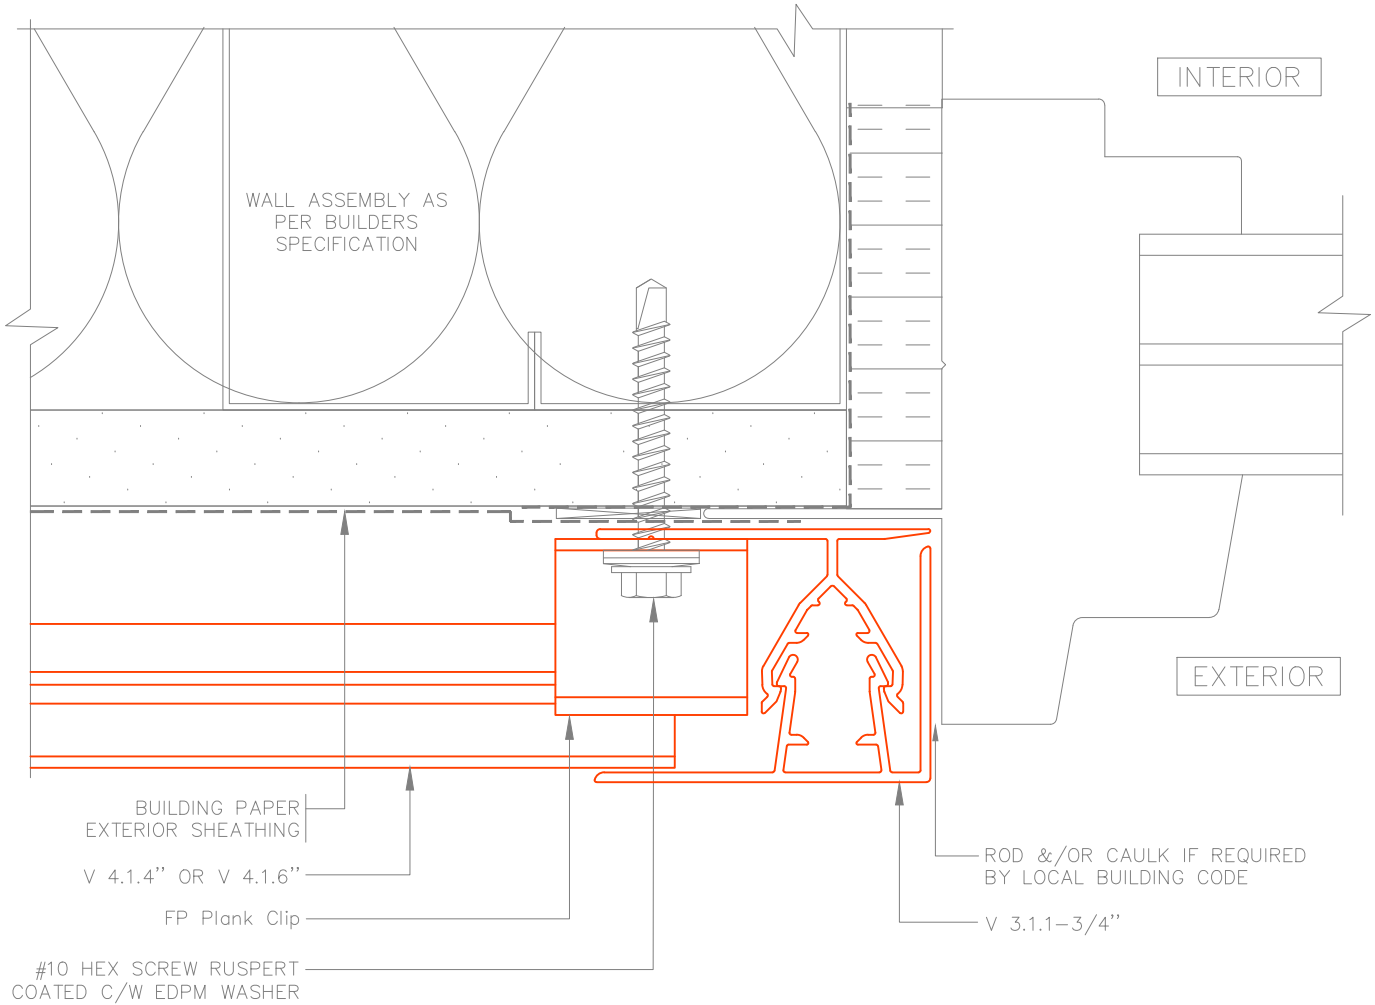


	DESCRIPTION WINDOW JAMB w/ 2-PIECE J TRIM			
	SCALE	NTS	DRAWING NUMBER	
	DATE	FEB2024	FP2.1	
	DRWN BY	HJ/DDG		

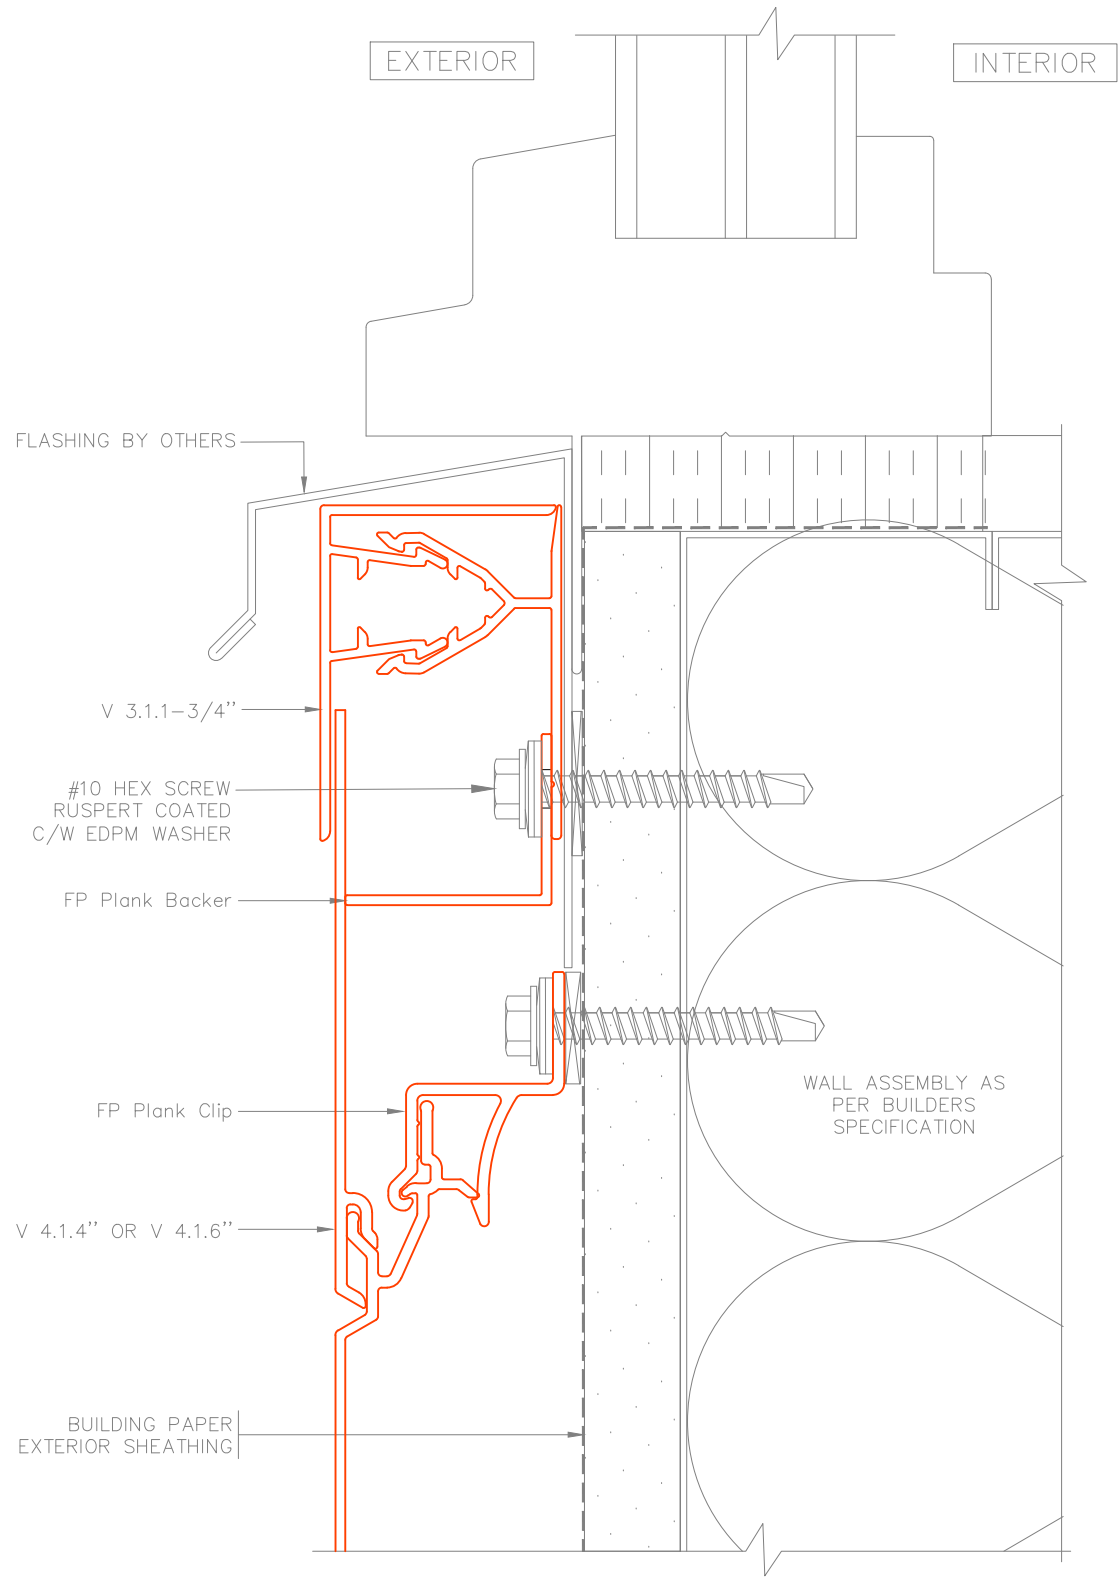


	DESCRIPTION			WINDOW SILL w/ 2-PIECE J TRIM		
		SCALE	NTS	DRAWING NUMBER		
		DATE	FEB2024	FP2.2		
		DRWN BY	HJ/DDG			

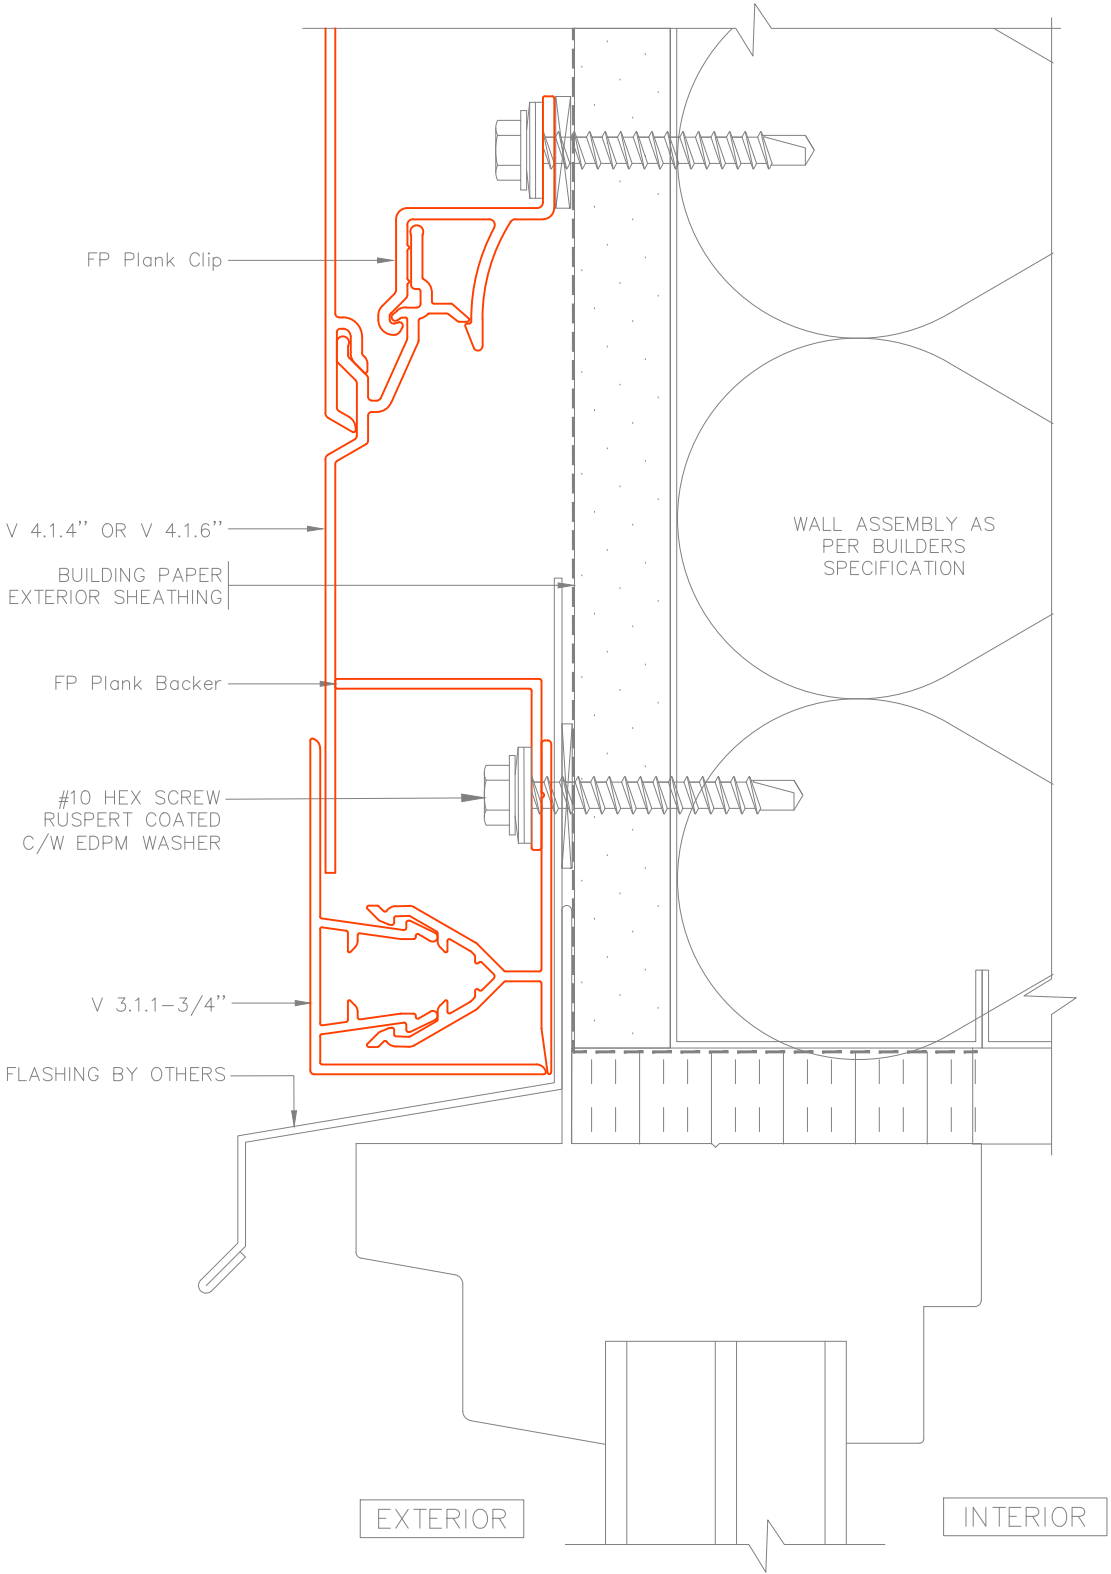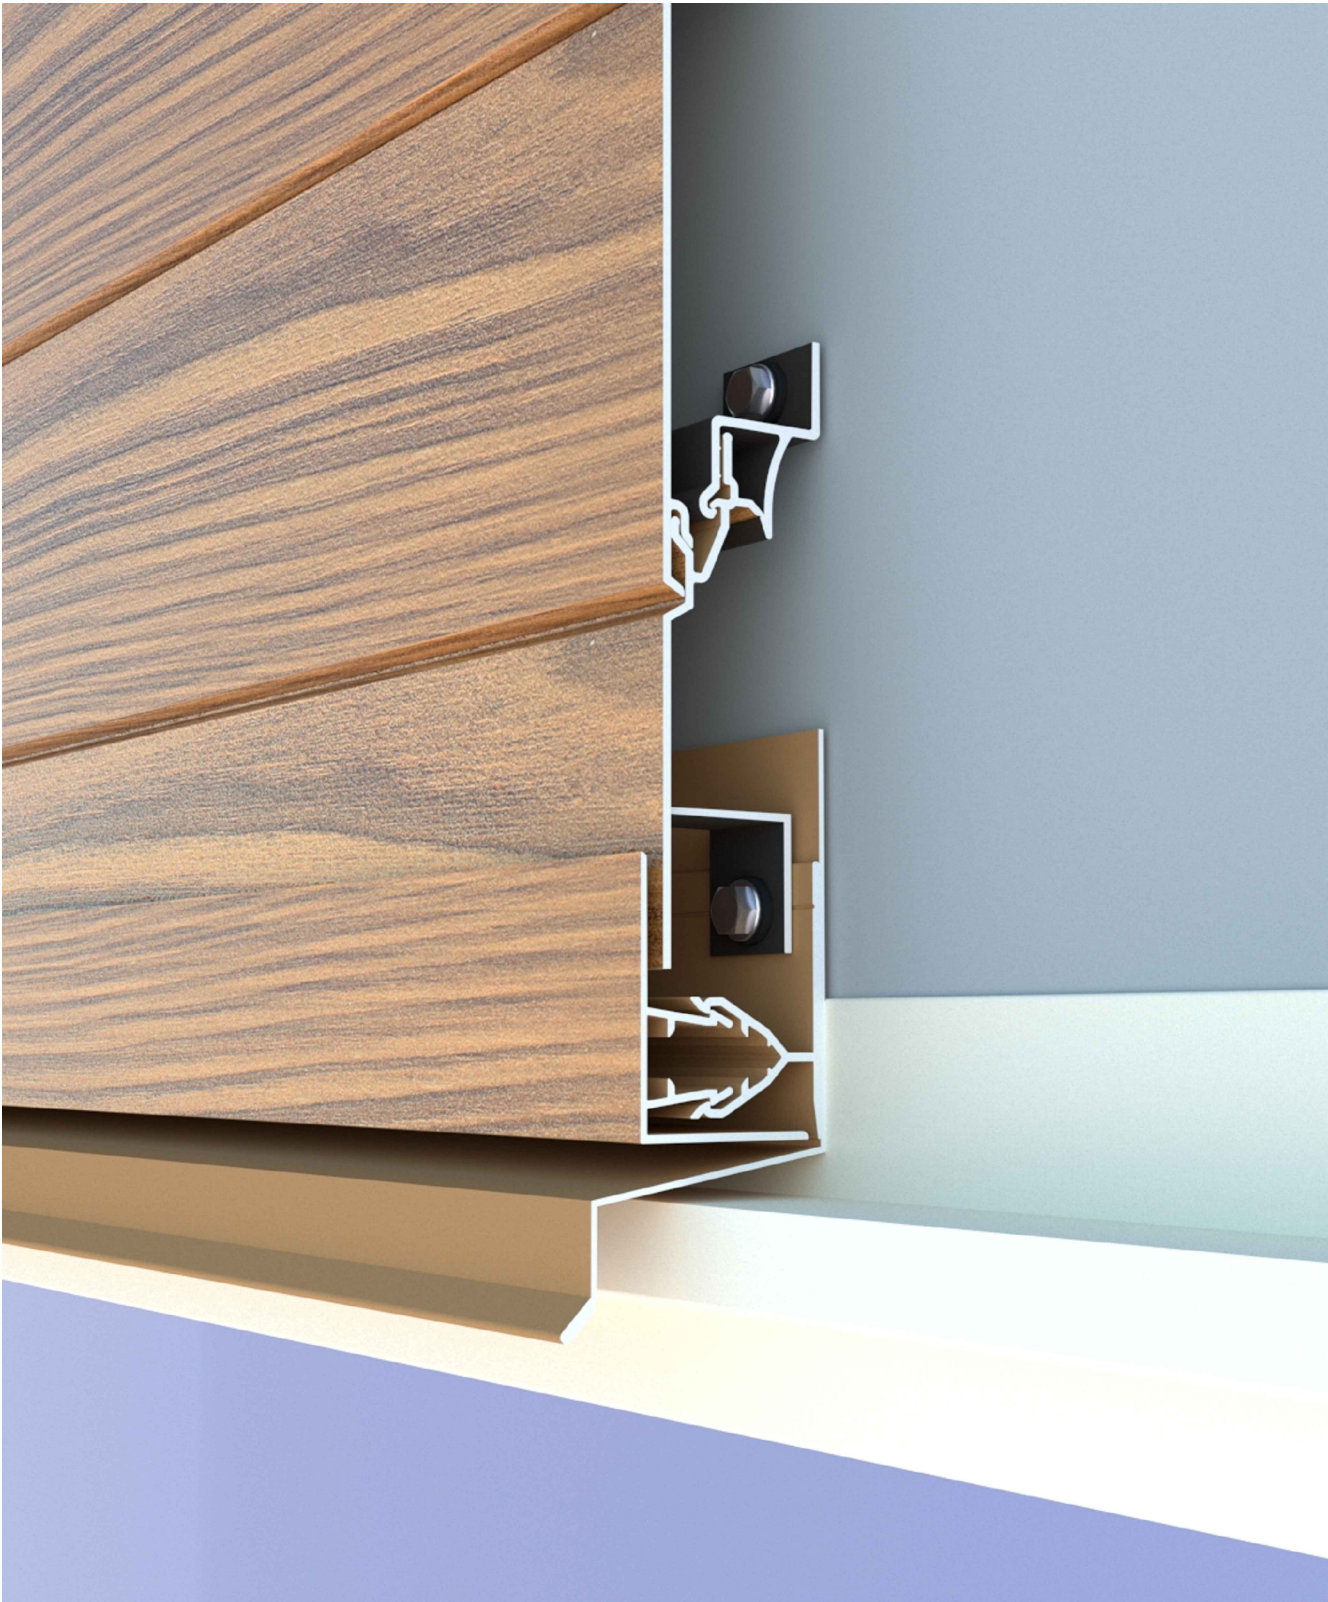


ENGAGE BUILDING PRODUCTS®	FastPlank® Systems	DESCRIPTION WINDOW HEAD w/ 2-PIECE J TRIM		
		SCALE	NTS	DRAWING NUMBER
		DATE	FEB2024	FP2.3
		DRWN BY	HJ/DDG	

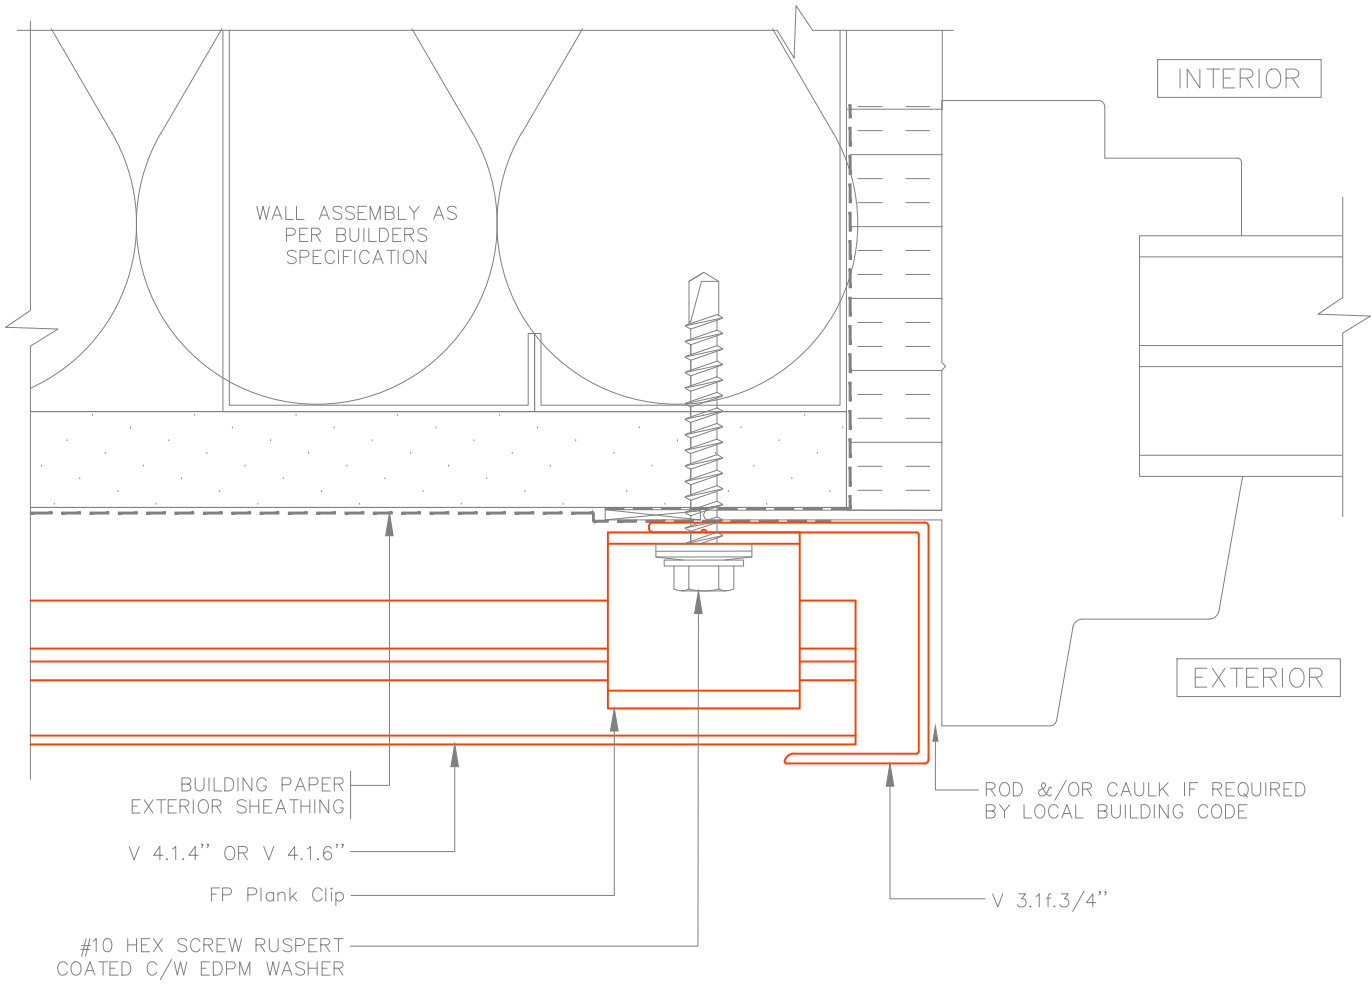



	DESCRIPTION				
	WINDOW JAMB w/ GENERAL J TRIM				
		SCALE	NTS	DRAWING NUMBER	
		DATE	FEB2024	FP2.4	
		DRWN BY	HJ/DDG		

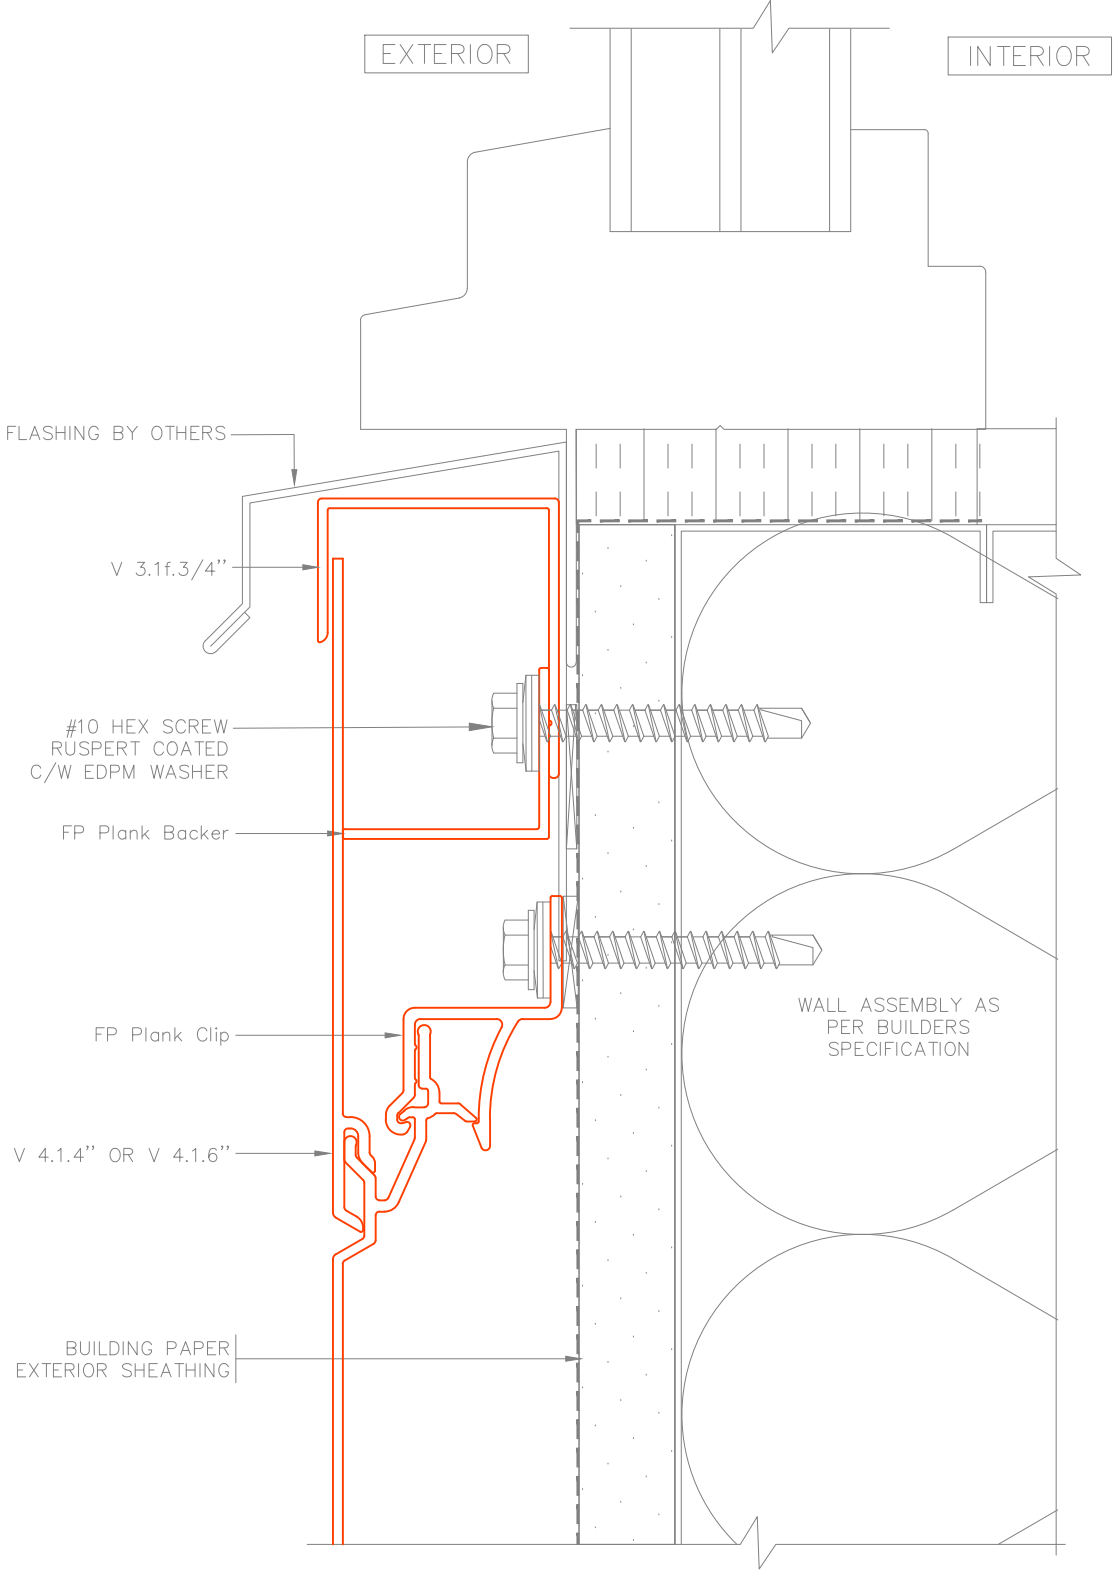



ENGAGE BUILDING PRODUCTS®	FastPlank® Systems	DESCRIPTION WINDOW SILL w/ GENERAL J TRIM		
		SCALE	NTS	DRAWING NUMBER
		DATE	FEB2024	FP2.5
		DRWN BY	HJ/DDG	

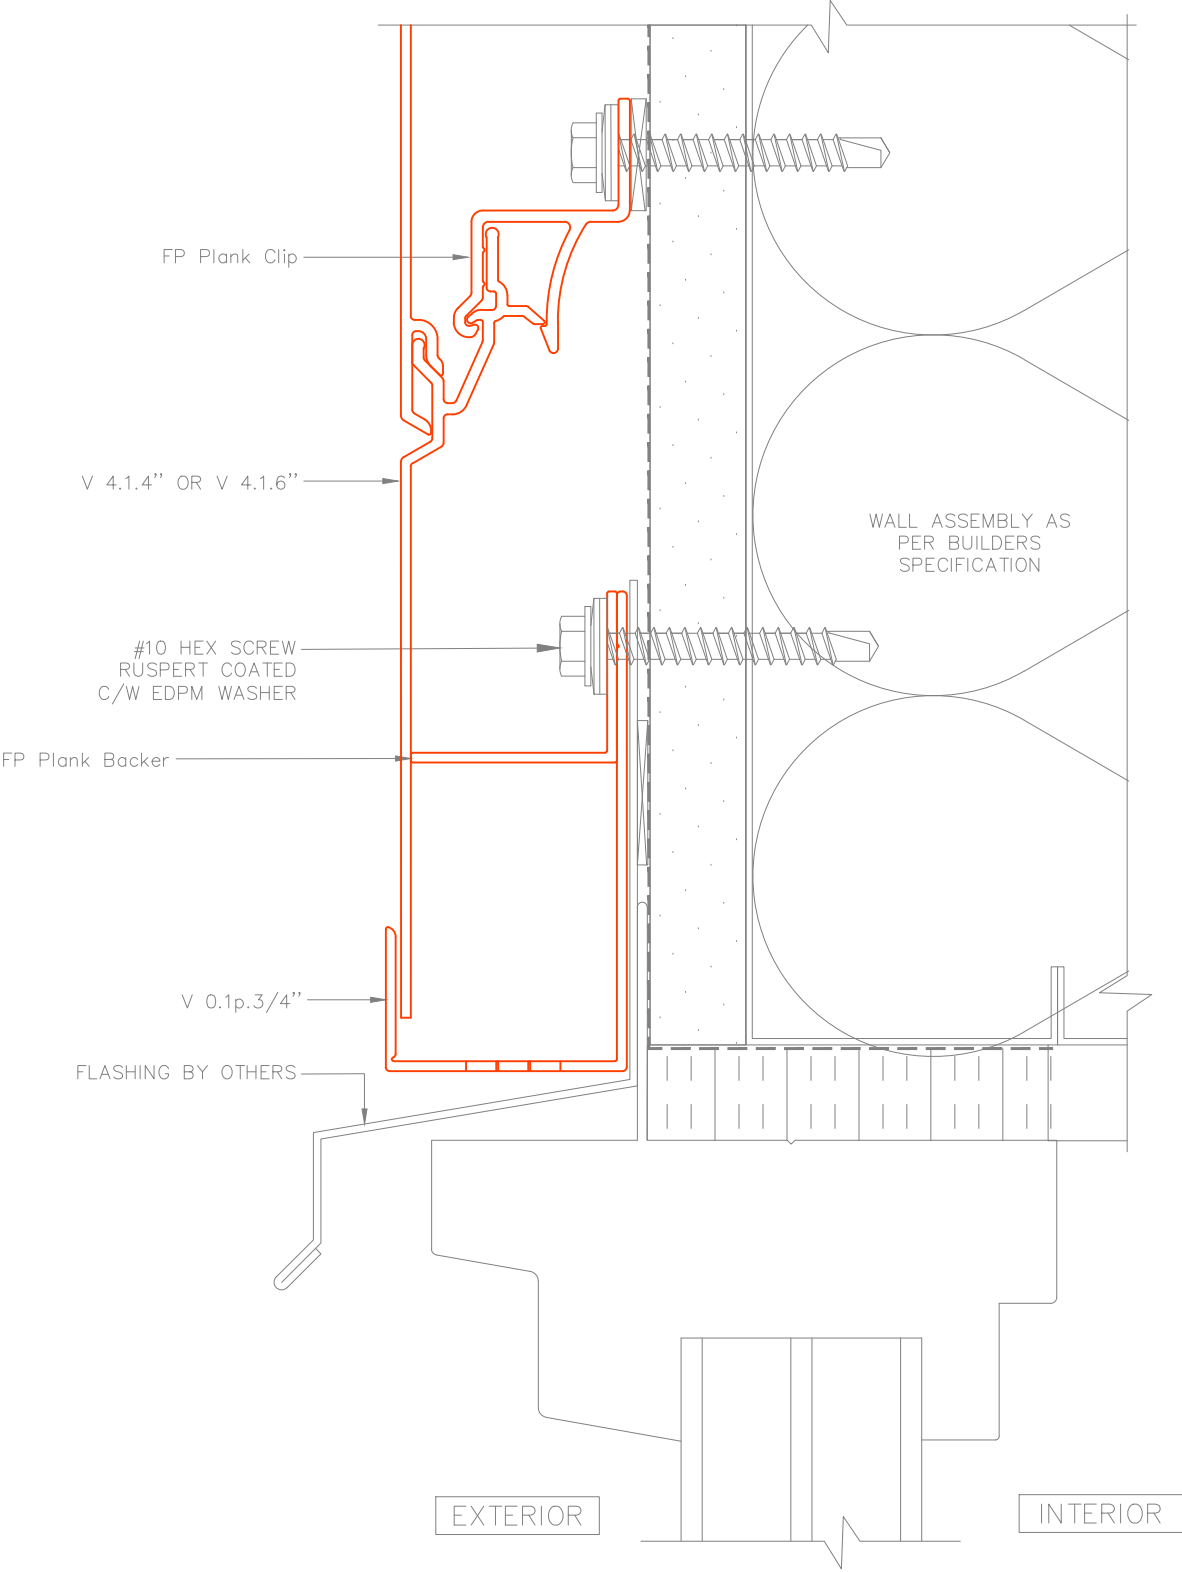



ENGAGE BUILDING PRODUCTS™	DESCRIPTION			WINDOW HEAD w/ PERFORATED STARTER TRIM	
	FastPlank Systems	SCALE	NTS	DRAWING NUMBER	
		DATE	FEB2024	FP2.6	
		DRWN BY	HJ/DDG		

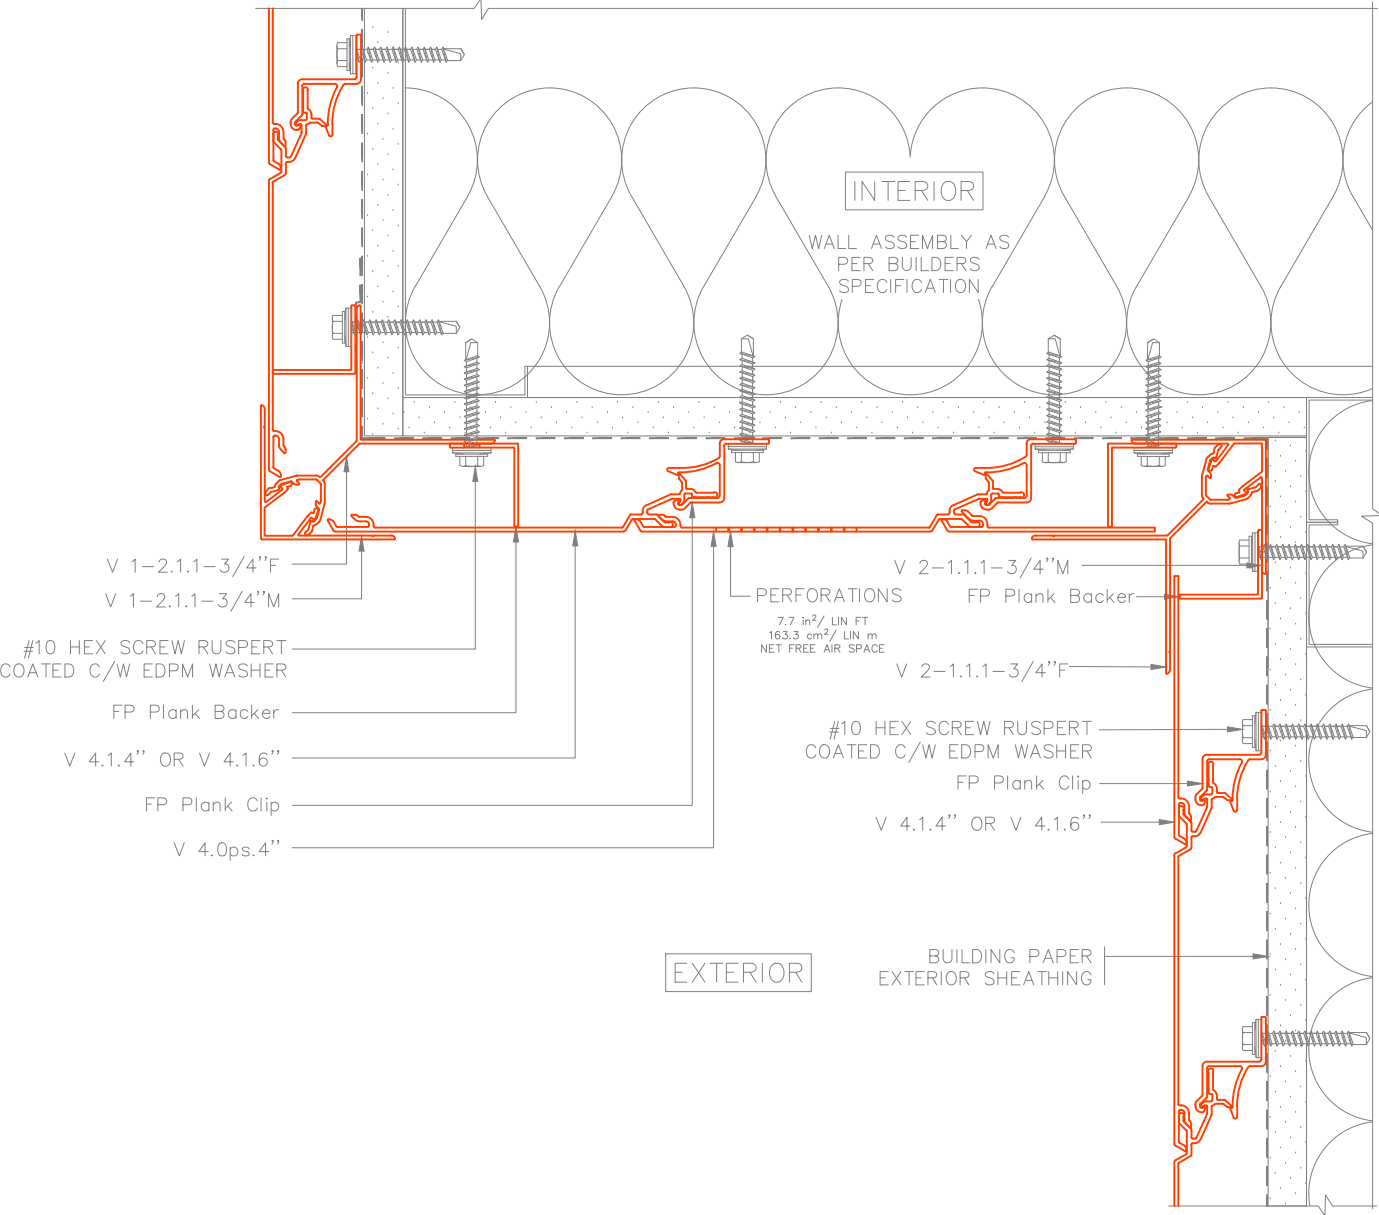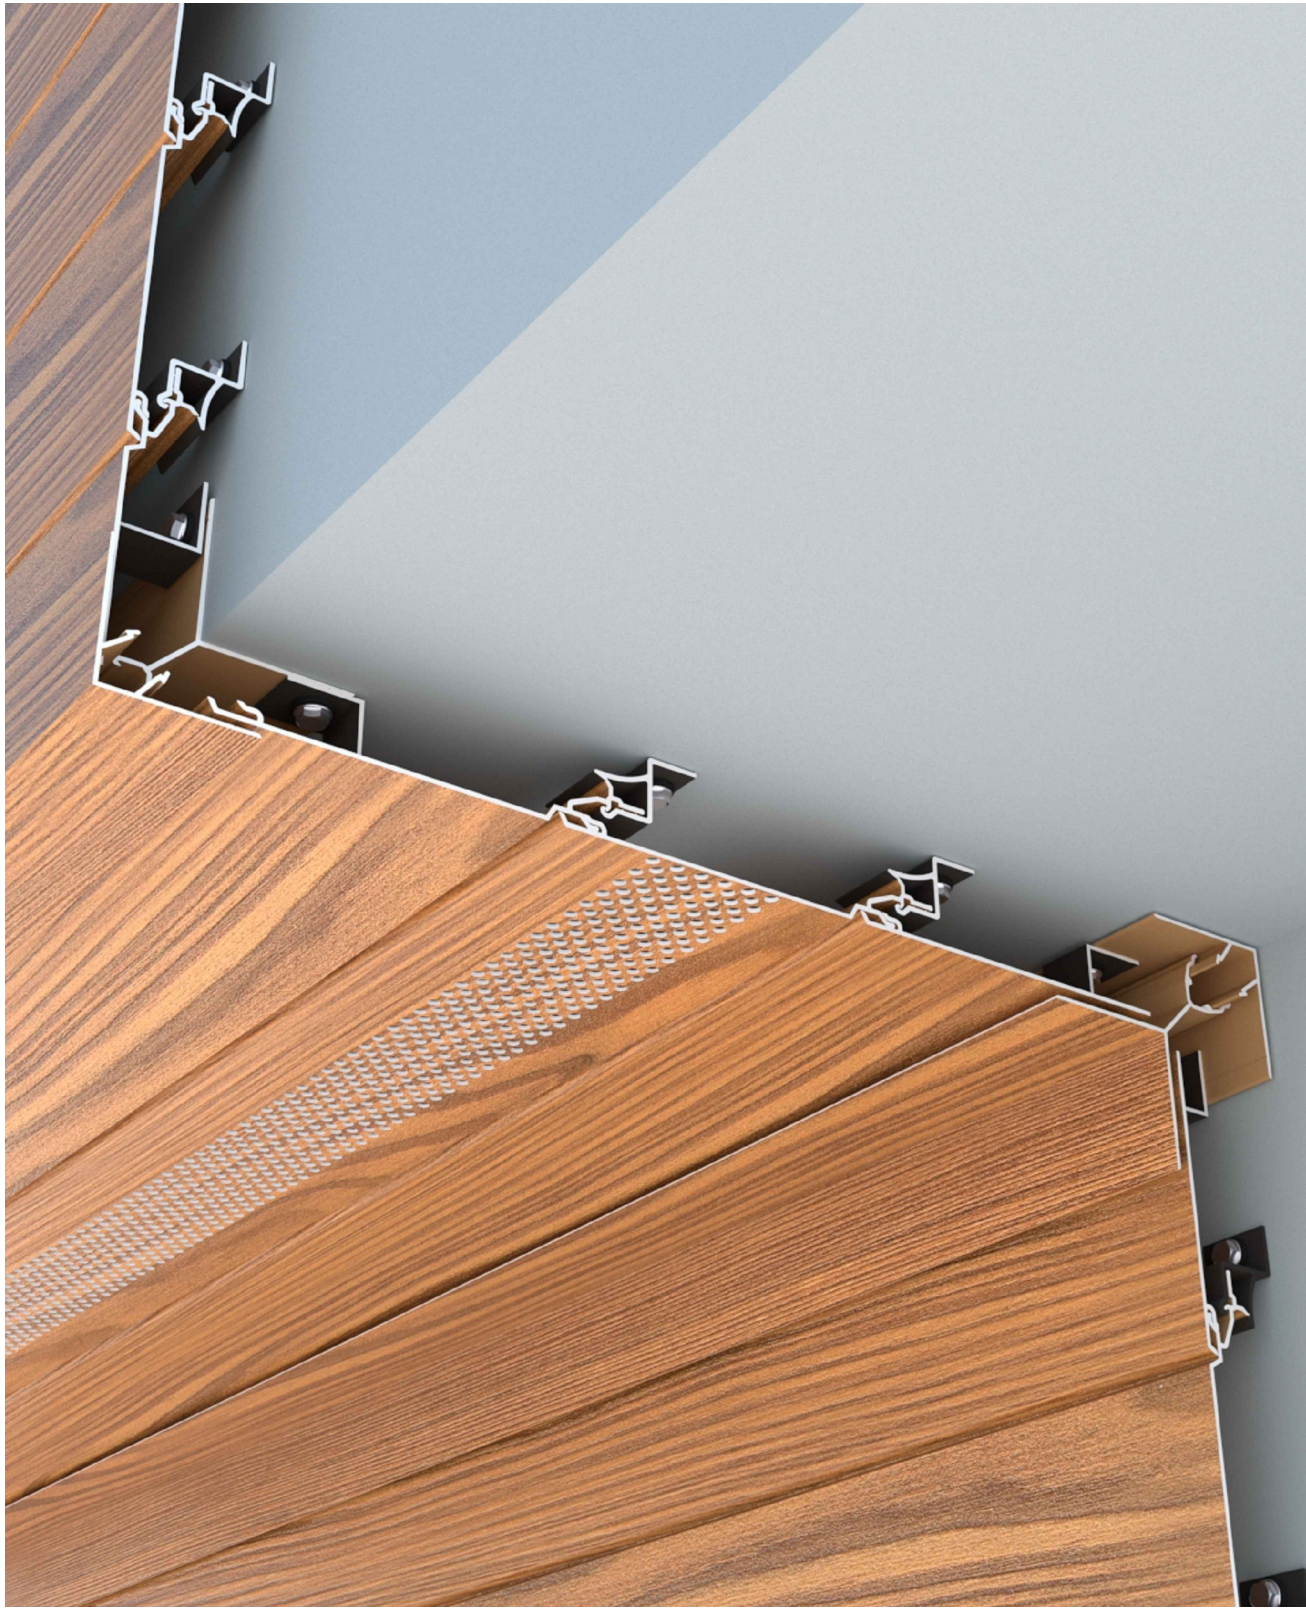

	DESCRIPTION			
	SOFFIT w/ INSIDE/OUTSIDE CORNER TRIM			
		SCALE	NTS	DRAWING NUMBER
		DATE	FEB2024	FP3.1
		DRWN BY	HJ/DDG	

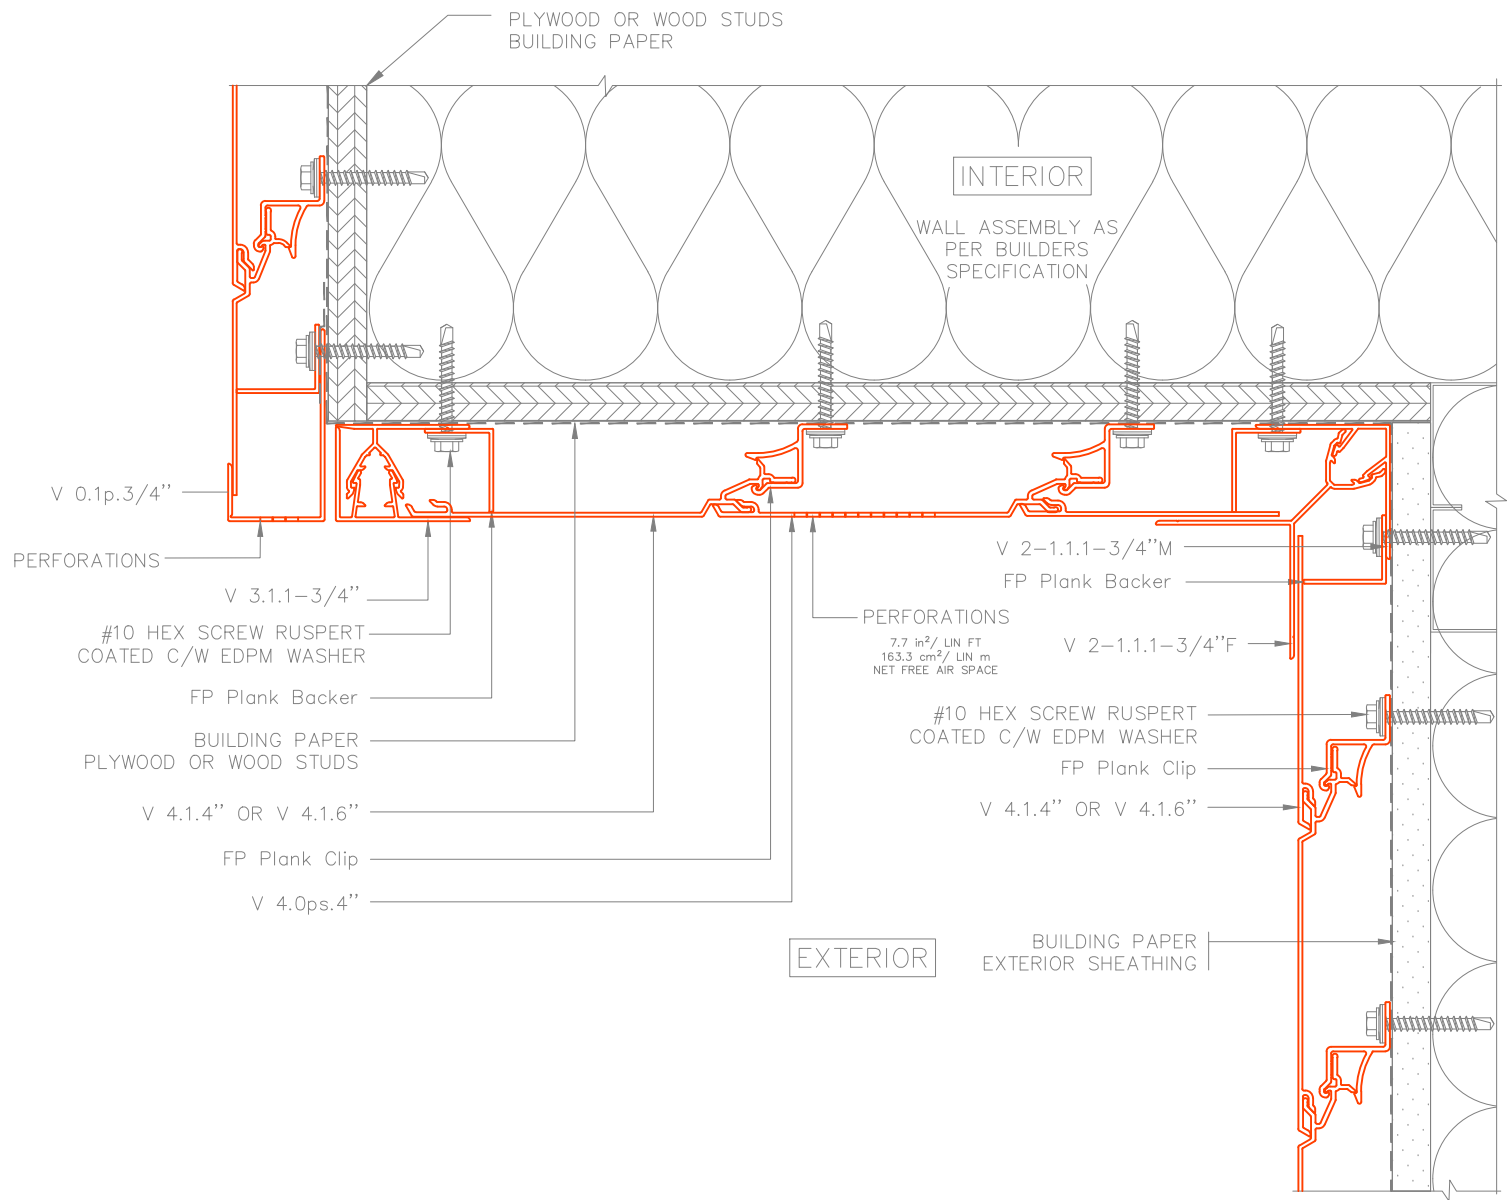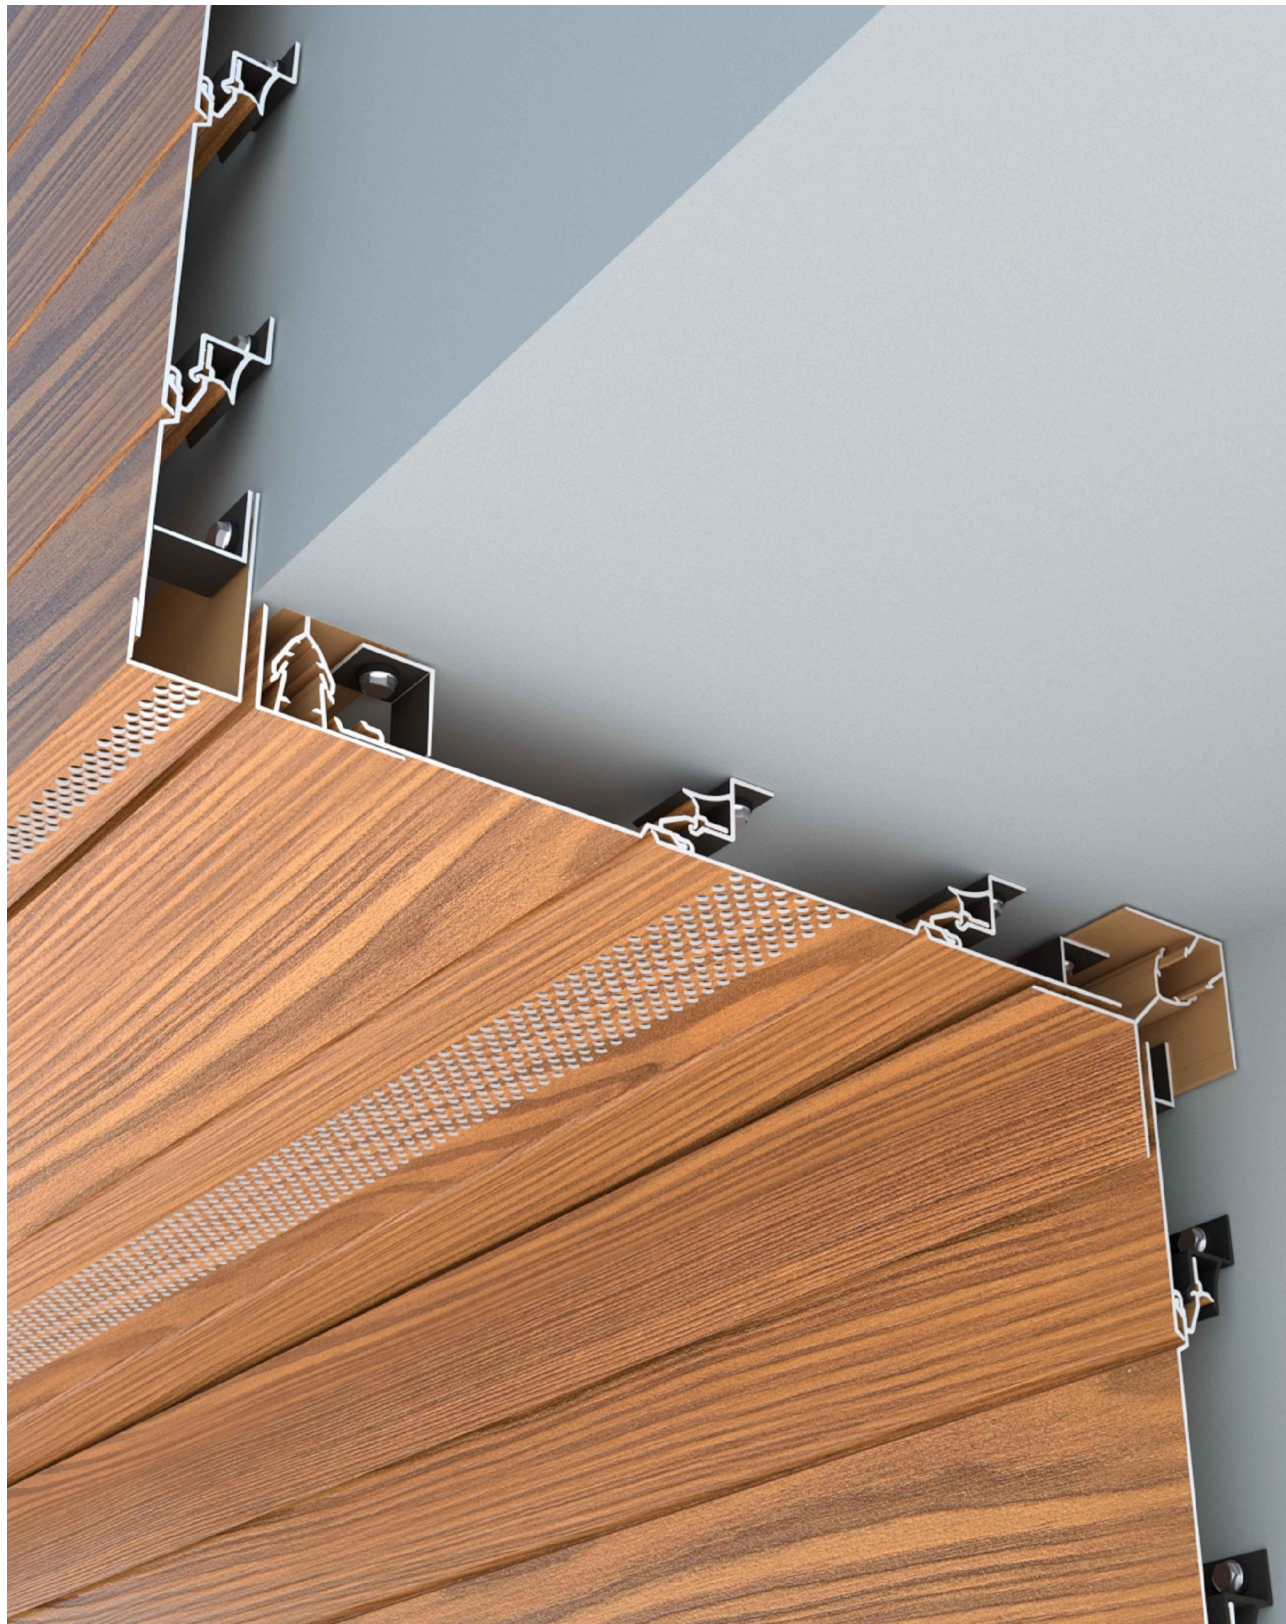


ENGAGE BUILDING PRODUCTS™	DESCRIPTION SOFFIT w/ INSIDE CORNER & 2-PIECE J TRIM			
		SCALE	NTS	DRAWING NUMBER
		DATE	FEB2024	FP3.2
		DRWN BY	HJ/DDG	

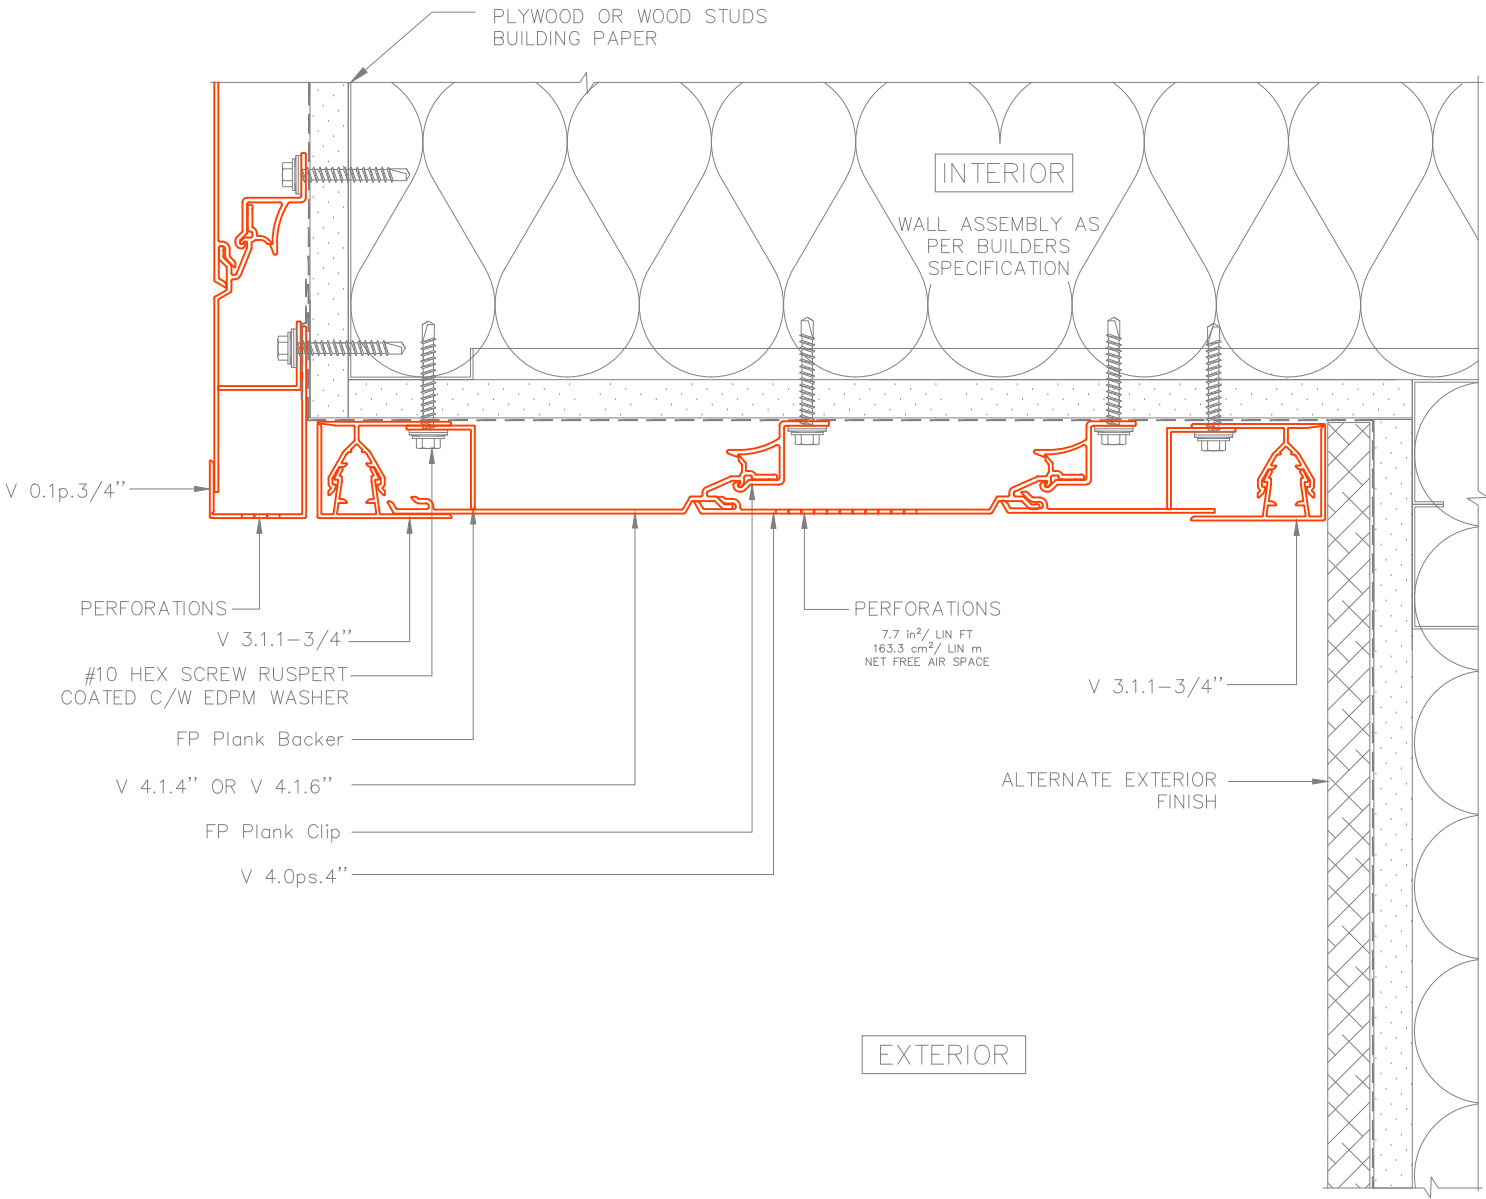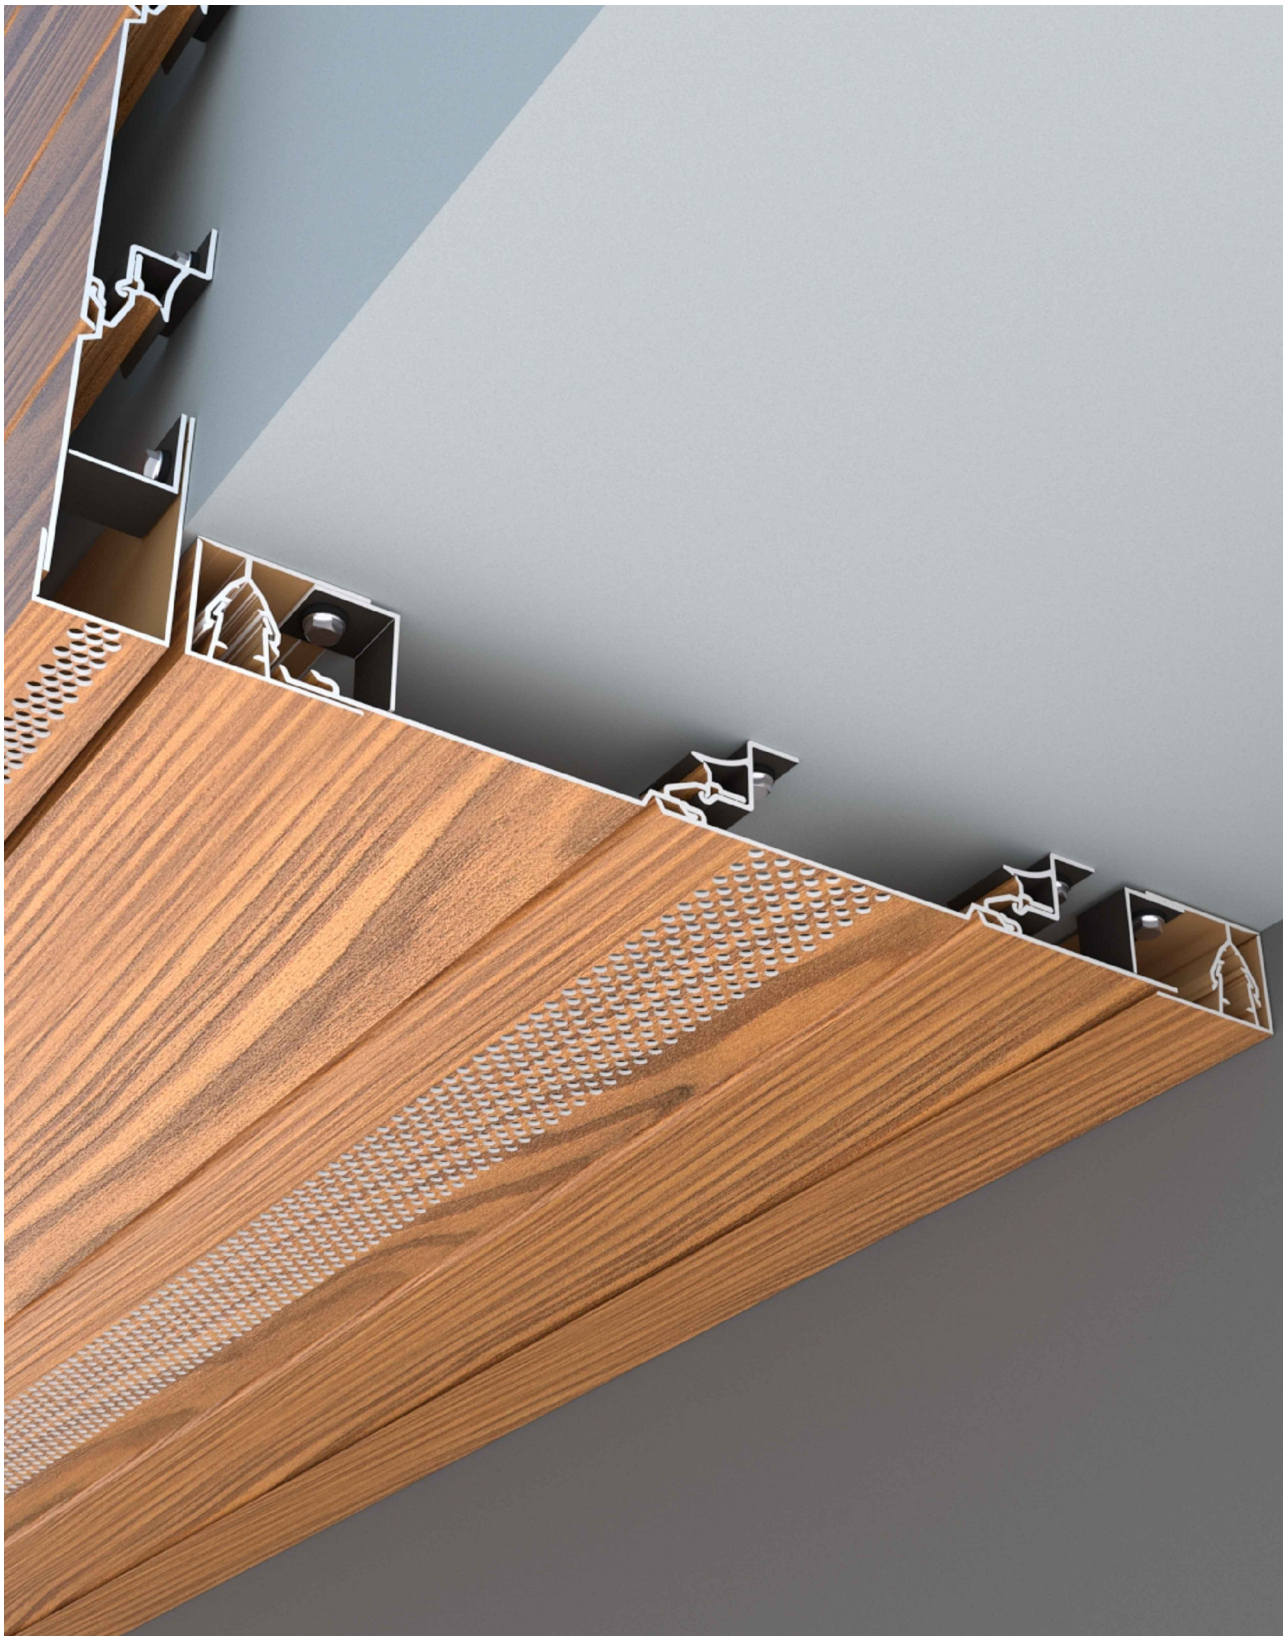


ENGAGE BUILDING PRODUCTS™	DESCRIPTION			
	SOFFIT w/ 2-PIECE J TRIM			
	SCALE	NTS	DRAWING NUMBER	
	DATE	FEB2024	FP3.3	
	DRWN BY	HJ/DDG		



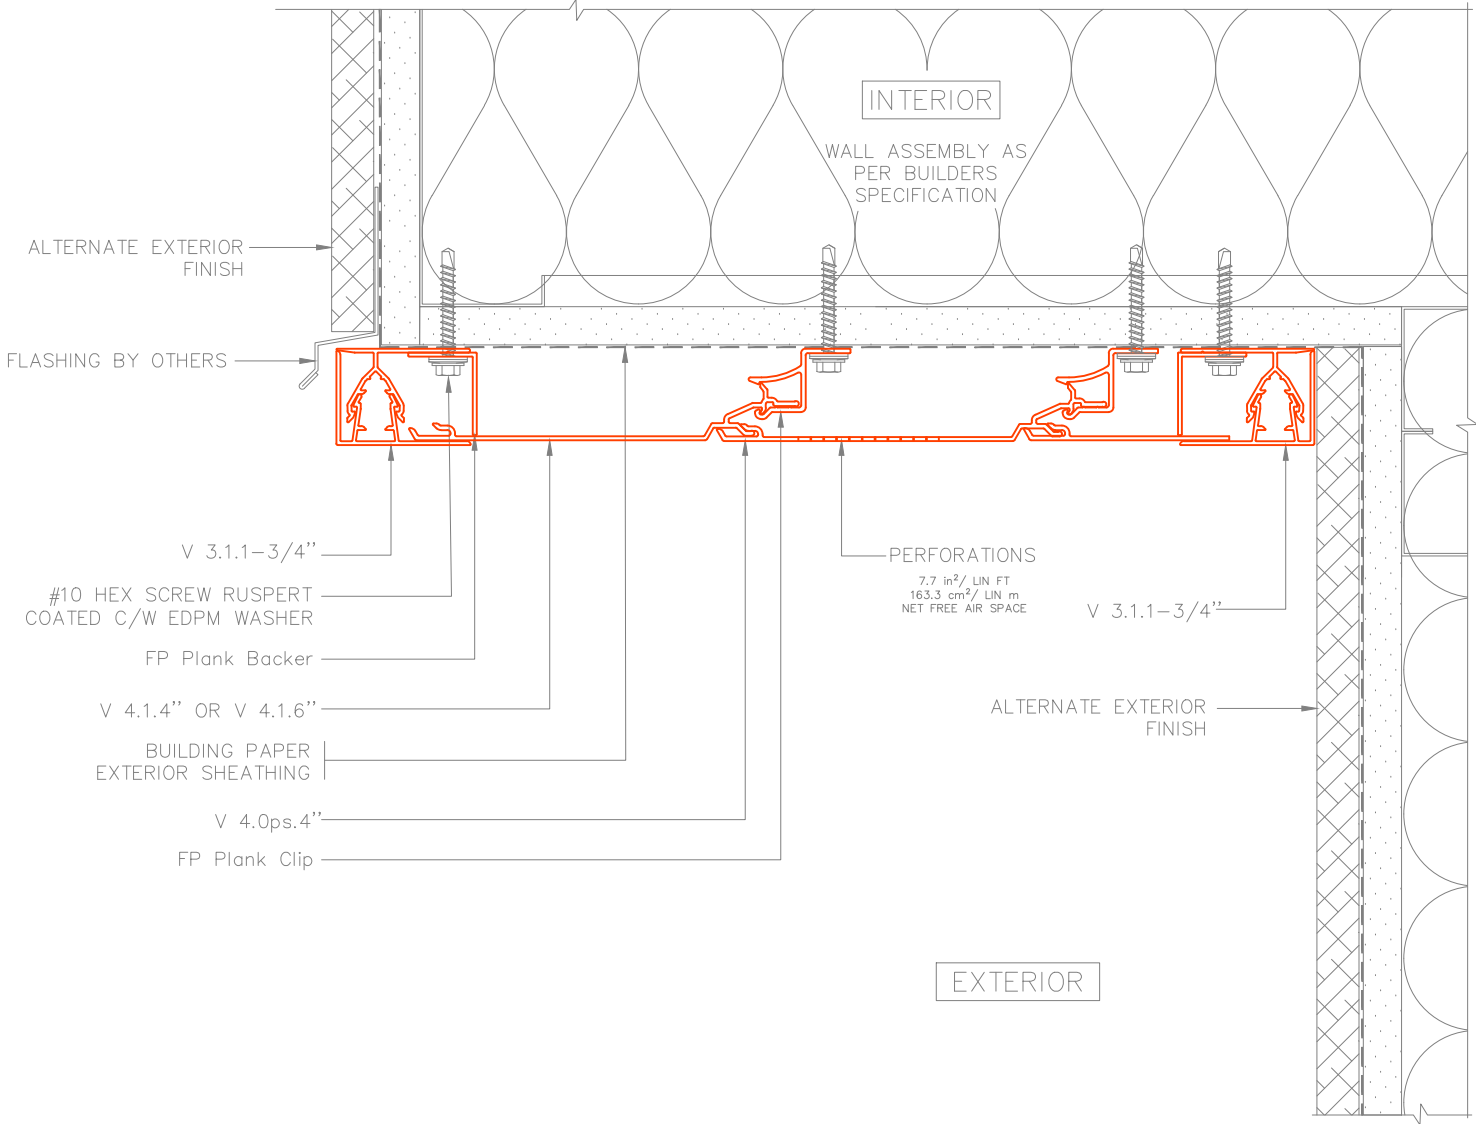


ENGAGE BUILDING PRODUCTS™	DESCRIPTION			
	SOFFIT ONLY w/ 2-PIECE J TRIM			
	SCALE	NTS	DRAWING NUMBER	
	DATE	FEB2024	FP3.4	
	DRWN BY	HJ/DDG		



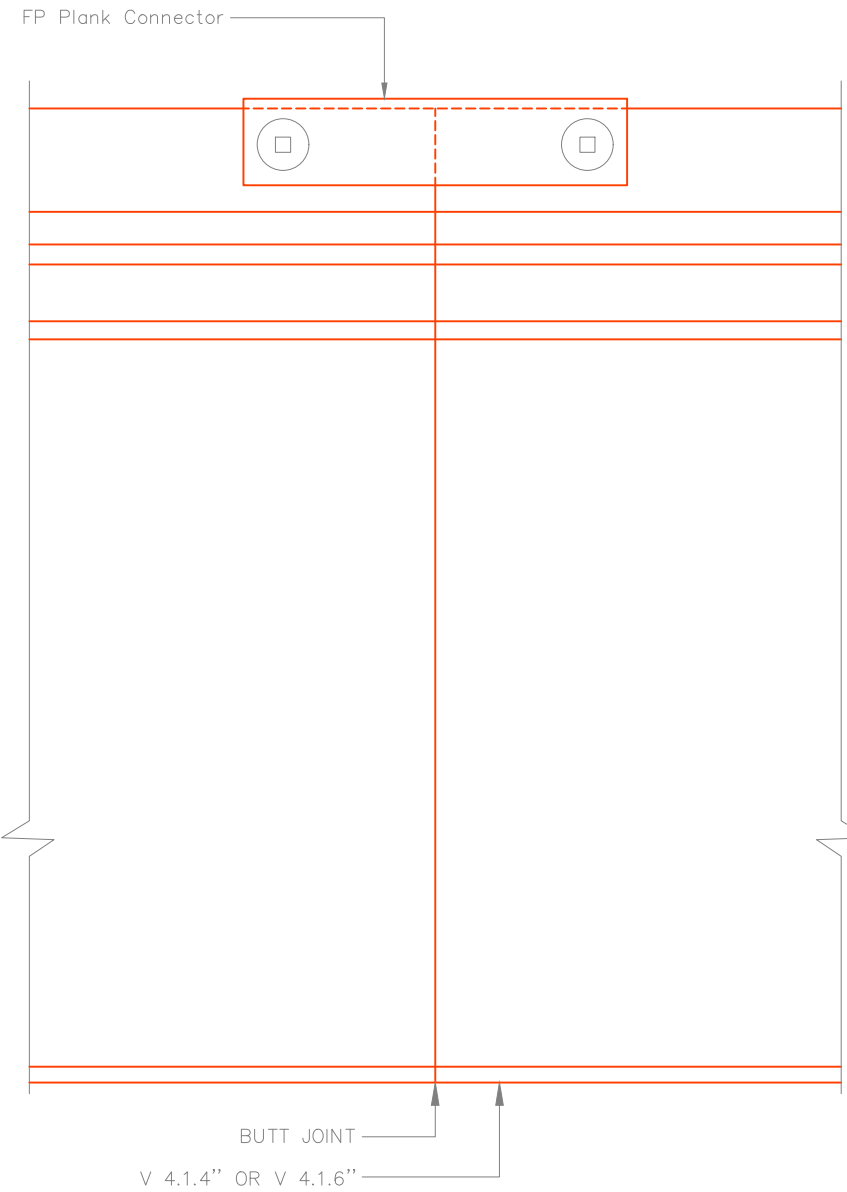

ELEVATION

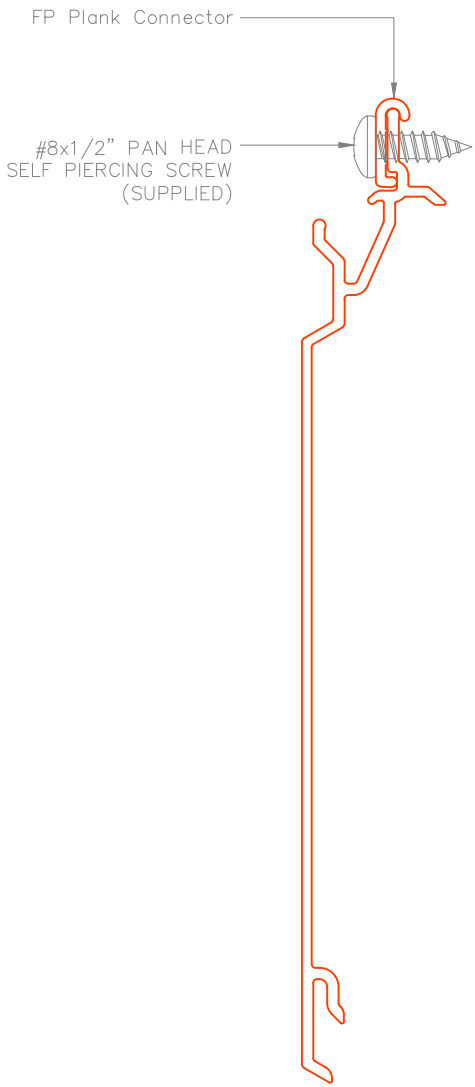

SECTION

ENGAGE BUILDING PRODUCTS™	DESCRIPTION				
	PLANK CONNECTOR @ BUTT JOINT				
	SCALE	NTS	DRAWING NUMBER		
	DATE	FEB2024	FP4.1		
	DRWN BY	HJ/DDG			

